DISCLAIMER

THIS MAP WAS PREPARED FOR LOCAL PROPERTY ASSESSMENT PURPOSES ONLY AND THE PARCELS SHOWN HEREON MAY NOT COMPLY WITH STATE AND LOCAL SUBDIVISION ORDINANCES, AND NO LIABILITY IS ASSUMED FOR THE USE OF THE INFORMATION SHOWN HEREON.

SECTIONS 19 & 30, T.17 S., R.24 E., M.D.B.& M.

Tax Area Code 045-07

148-001
148-004
153-091
153-093

1" = 800'

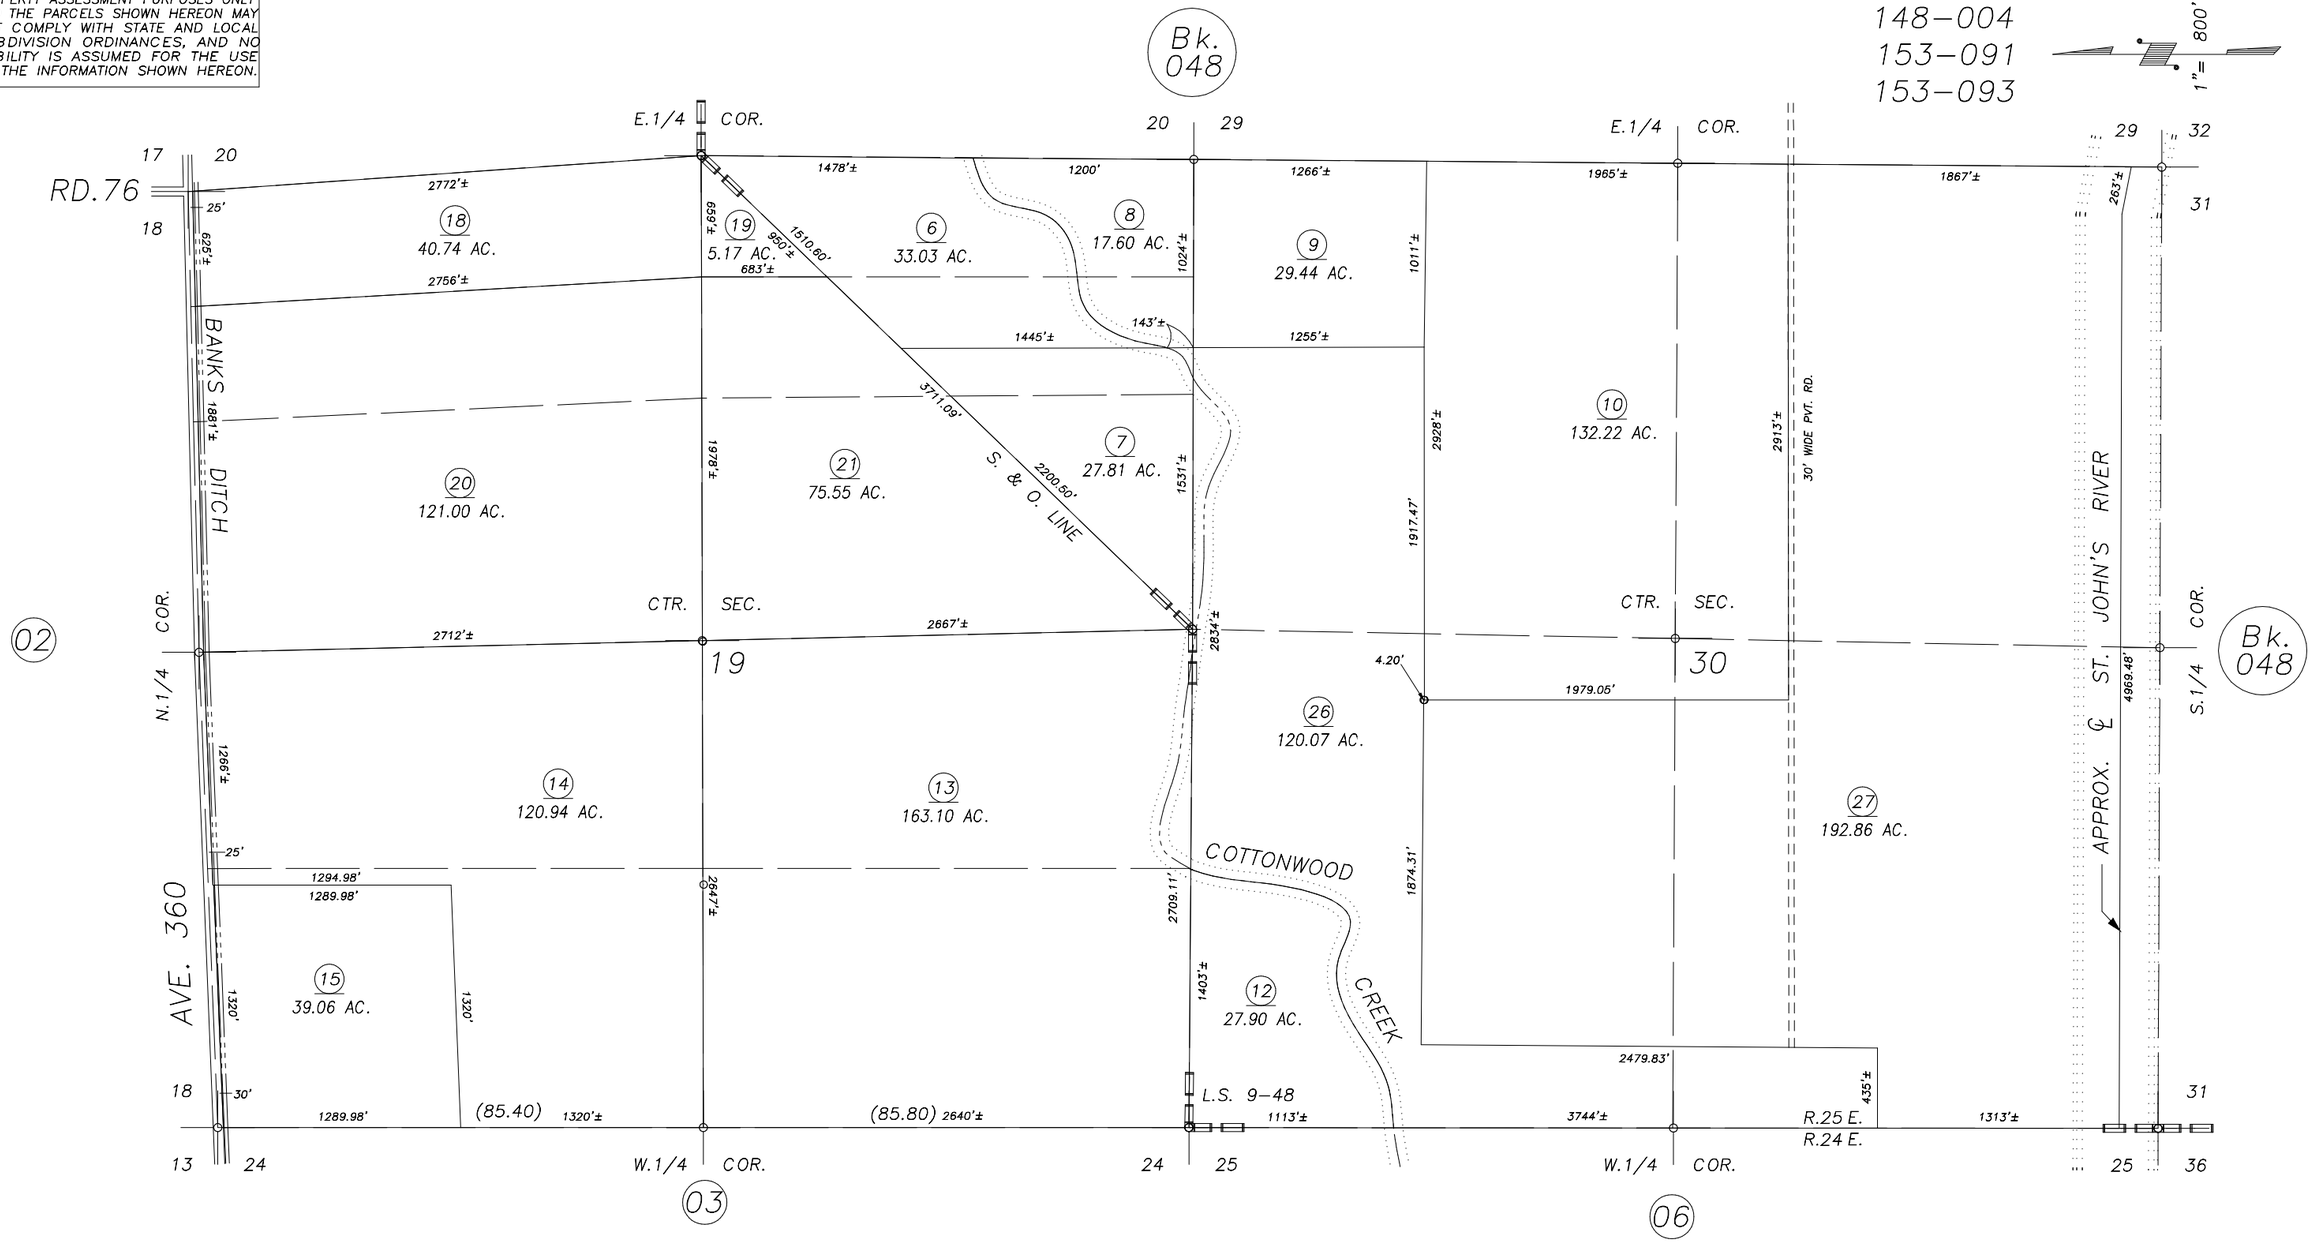

POR. RECORD OF SURVEY, L.S. 9-48

VICINITY OF TRAVER
ASSESSOR'S MAPS BK.045 , PG.07
COUNTY OF TULARE, CALIFORNIA, U.S.A.

NOTE: Assessor's Parcel Numbers Shown in Circles (1)
Assessor's Block Numbers Shown in Elipses (123)

UPDATE ADJ. PAGE	12/31/2012	CMB
REVISION	DATE	TECH