DISCLAIMER

THIS MAP WAS PREPARED FOR LOCAL PROPERTY ASSESSMENT PURPOSES ONLY. THE PARCELS SHOWN HEREON MAY NOT COMPLY WITH STATE AND LOCAL SUBDIVISION ORDINANCES. NO LIABILITY IS ASSUMED FOR THE USE OF THE INFORMATION HEREON.

REVISED: 09/23/2009
REASON: 2009-0014855
CAD TECH: ASG

SEC. 33 & 34, T.17S., R.23E., M.D.B.&M.

TAX CODE AREA
148-002
148-006
148-007
153-065

045-10

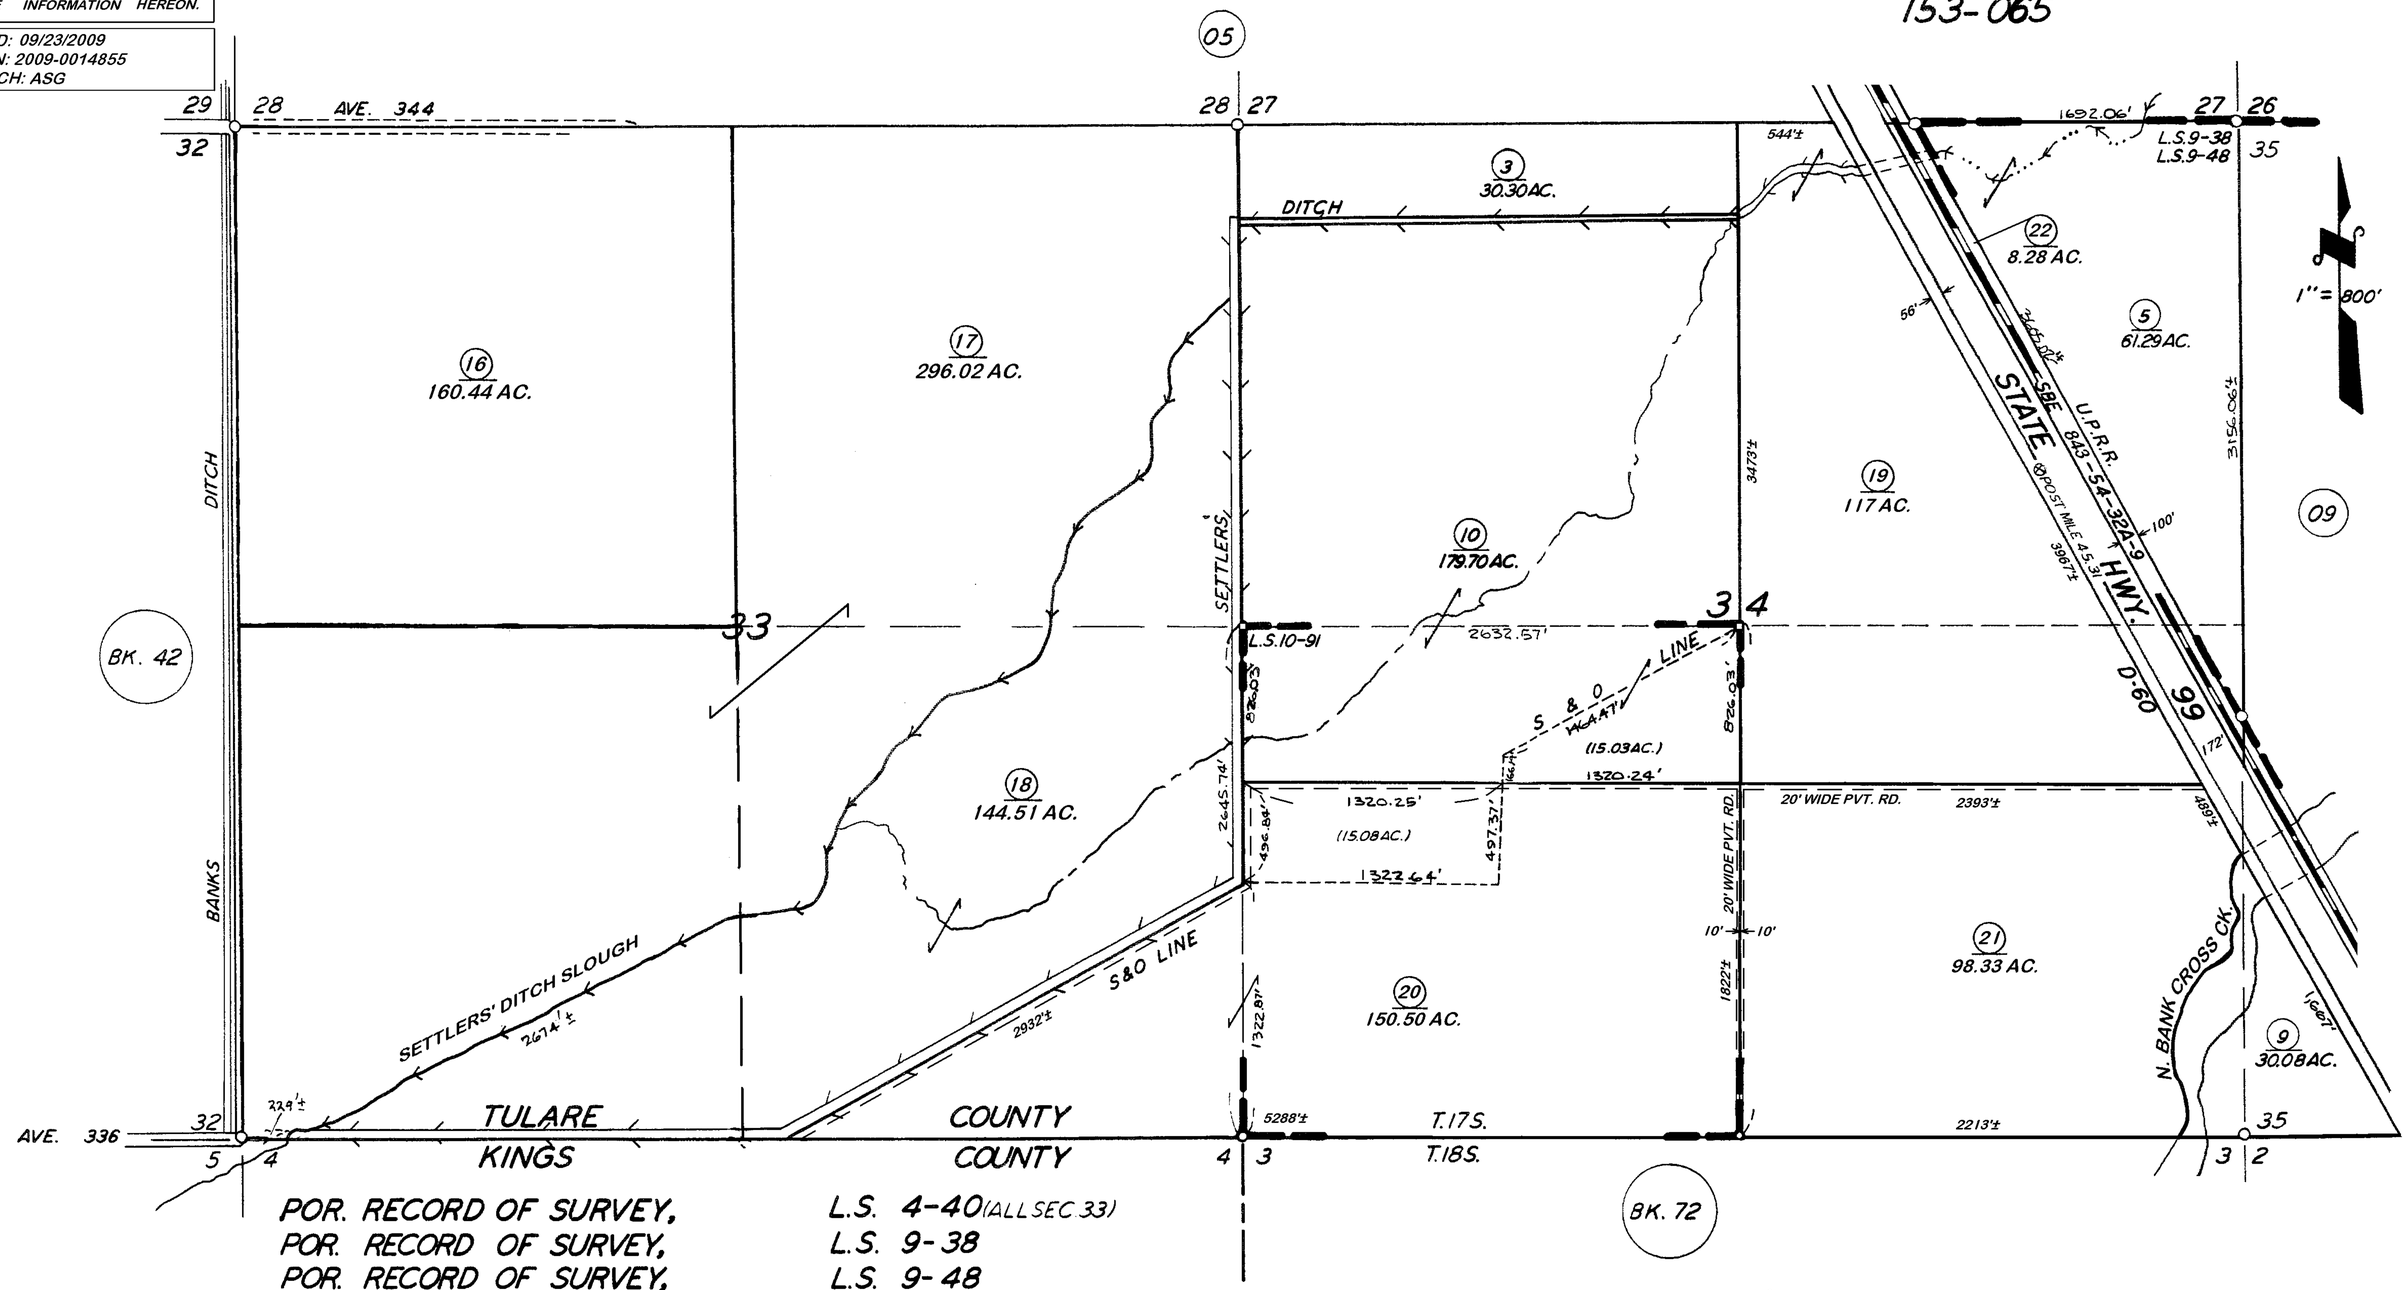

POR. RECORD OF SURVEY, L.S. 4-40 (ALL SEC 33)
POR. RECORD OF SURVEY, L.S. 9-38
POR. RECORD OF SURVEY, L.S. 9-48
RECORD OF SURVEY, L.S. 10-91

ASSESSOR'S MAPS BK. 045 PG. 10
COUNTY OF TULARE, CALIF.

NOTE—ASSESSOR'S BLOCK NUMBERS SHOWN IN ELLIPSES
ASSESSOR'S PARCEL NUMBERS SHOWN IN CIRCLES