DISCLAIMER

THIS MAP WAS PREPARED FOR LOCAL PROPERTY ASSESSMENT PURPOSES ONLY. THE PARCELS SHOWN HEREON MAY NOT COMPLY WITH STATE AND LOCAL SUBDIVISION ORDINANCES. NO LIABILITY IS ASSUMED FOR THE USE OF THE INFORMATION HEREON.

REVISED: 04/14/2009
REASON: 2007-0038356
CAD TECH: LLB

POR. NE¼ SEC. 2, T.17 S., R.25E., M.D.B. & M.

TAX CODE AREA 138-001

050-17

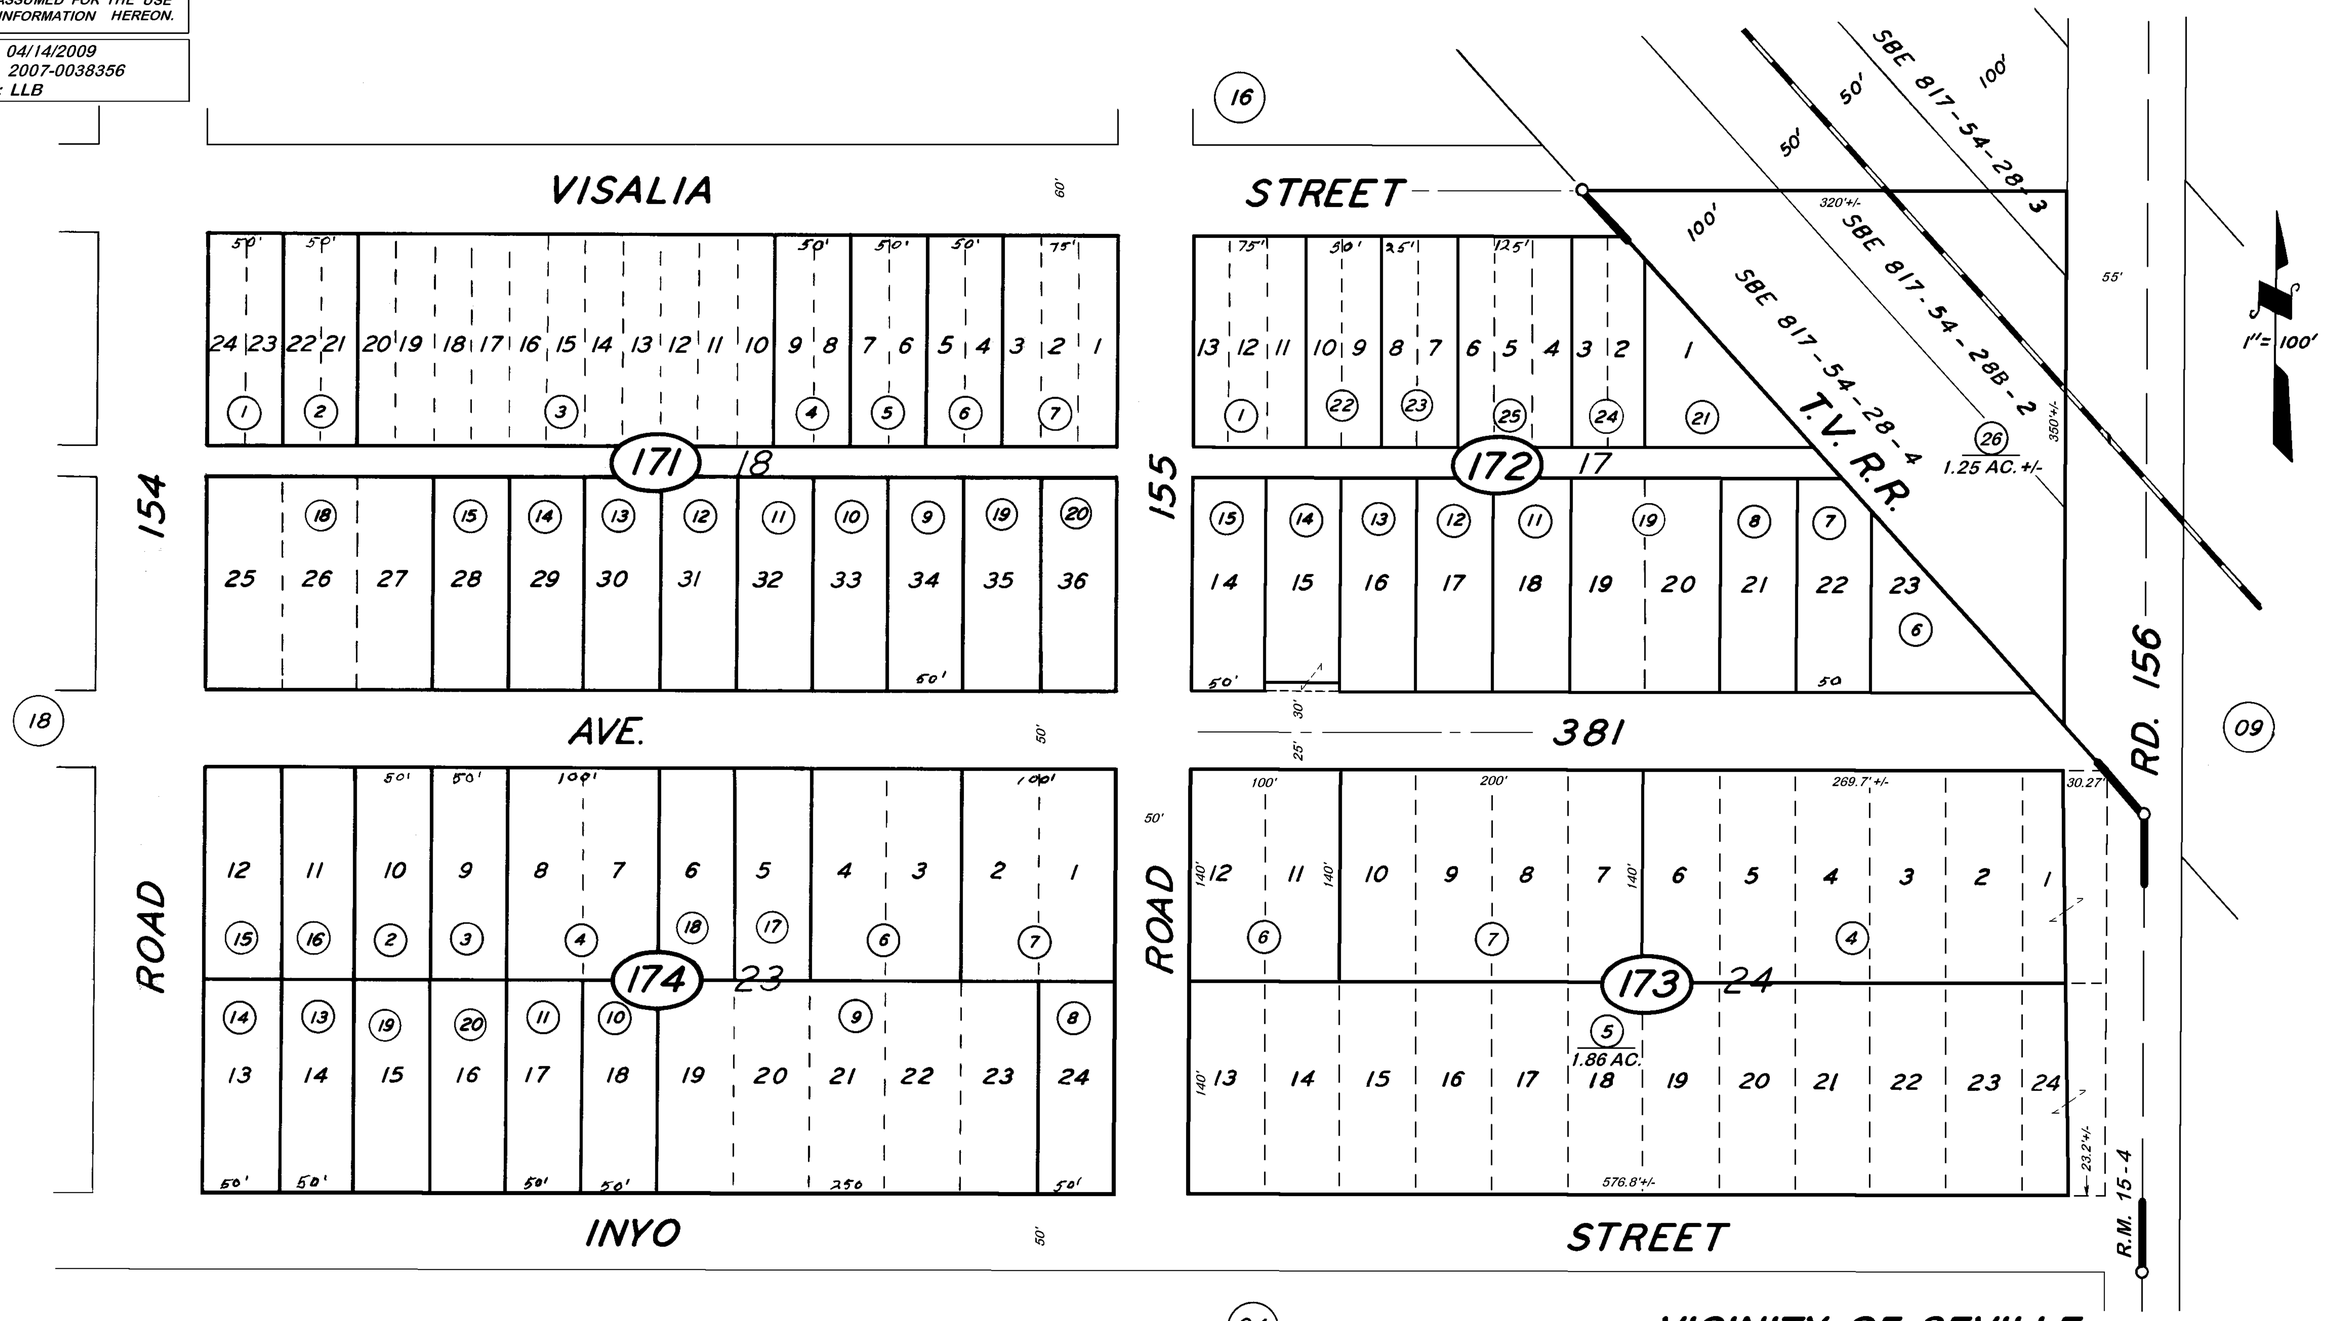

POR. SEVILLE, R.M. 15-4

VICINITY OF SEVILLE

ASSESSOR'S MAPS BK. 050, PG. 17
COUNTY OF TULARE, CALIF.

NOTE — ASSESSOR'S BLOCK NUMBERS SHOWN IN ELLIPSES
ASSESSOR'S PARCEL NUMBERS SHOWN IN CIRCLES