N1/2 OF NE1/4 OF NW1/4, SEC.3, T.17S., R.25E., M.D.B.&M.

Tax Area Codes 068–029

050–21

DISCLAIMER

THIS MAP WAS PREPARED FOR LOCAL PROPERTY ASSESSMENT PURPOSES ONLY AND THE PARCELS SHOWN HEREON MAY NOT COMPLY WITH STATE AND LOCAL SUBDIVISION ORDINANCES, AND NO LIABILITY IS ASSUMED FOR THE USE OF THE INFORMATION SHOWN HEREON. R & T CODE SEC. 327, 408.3, ETC.

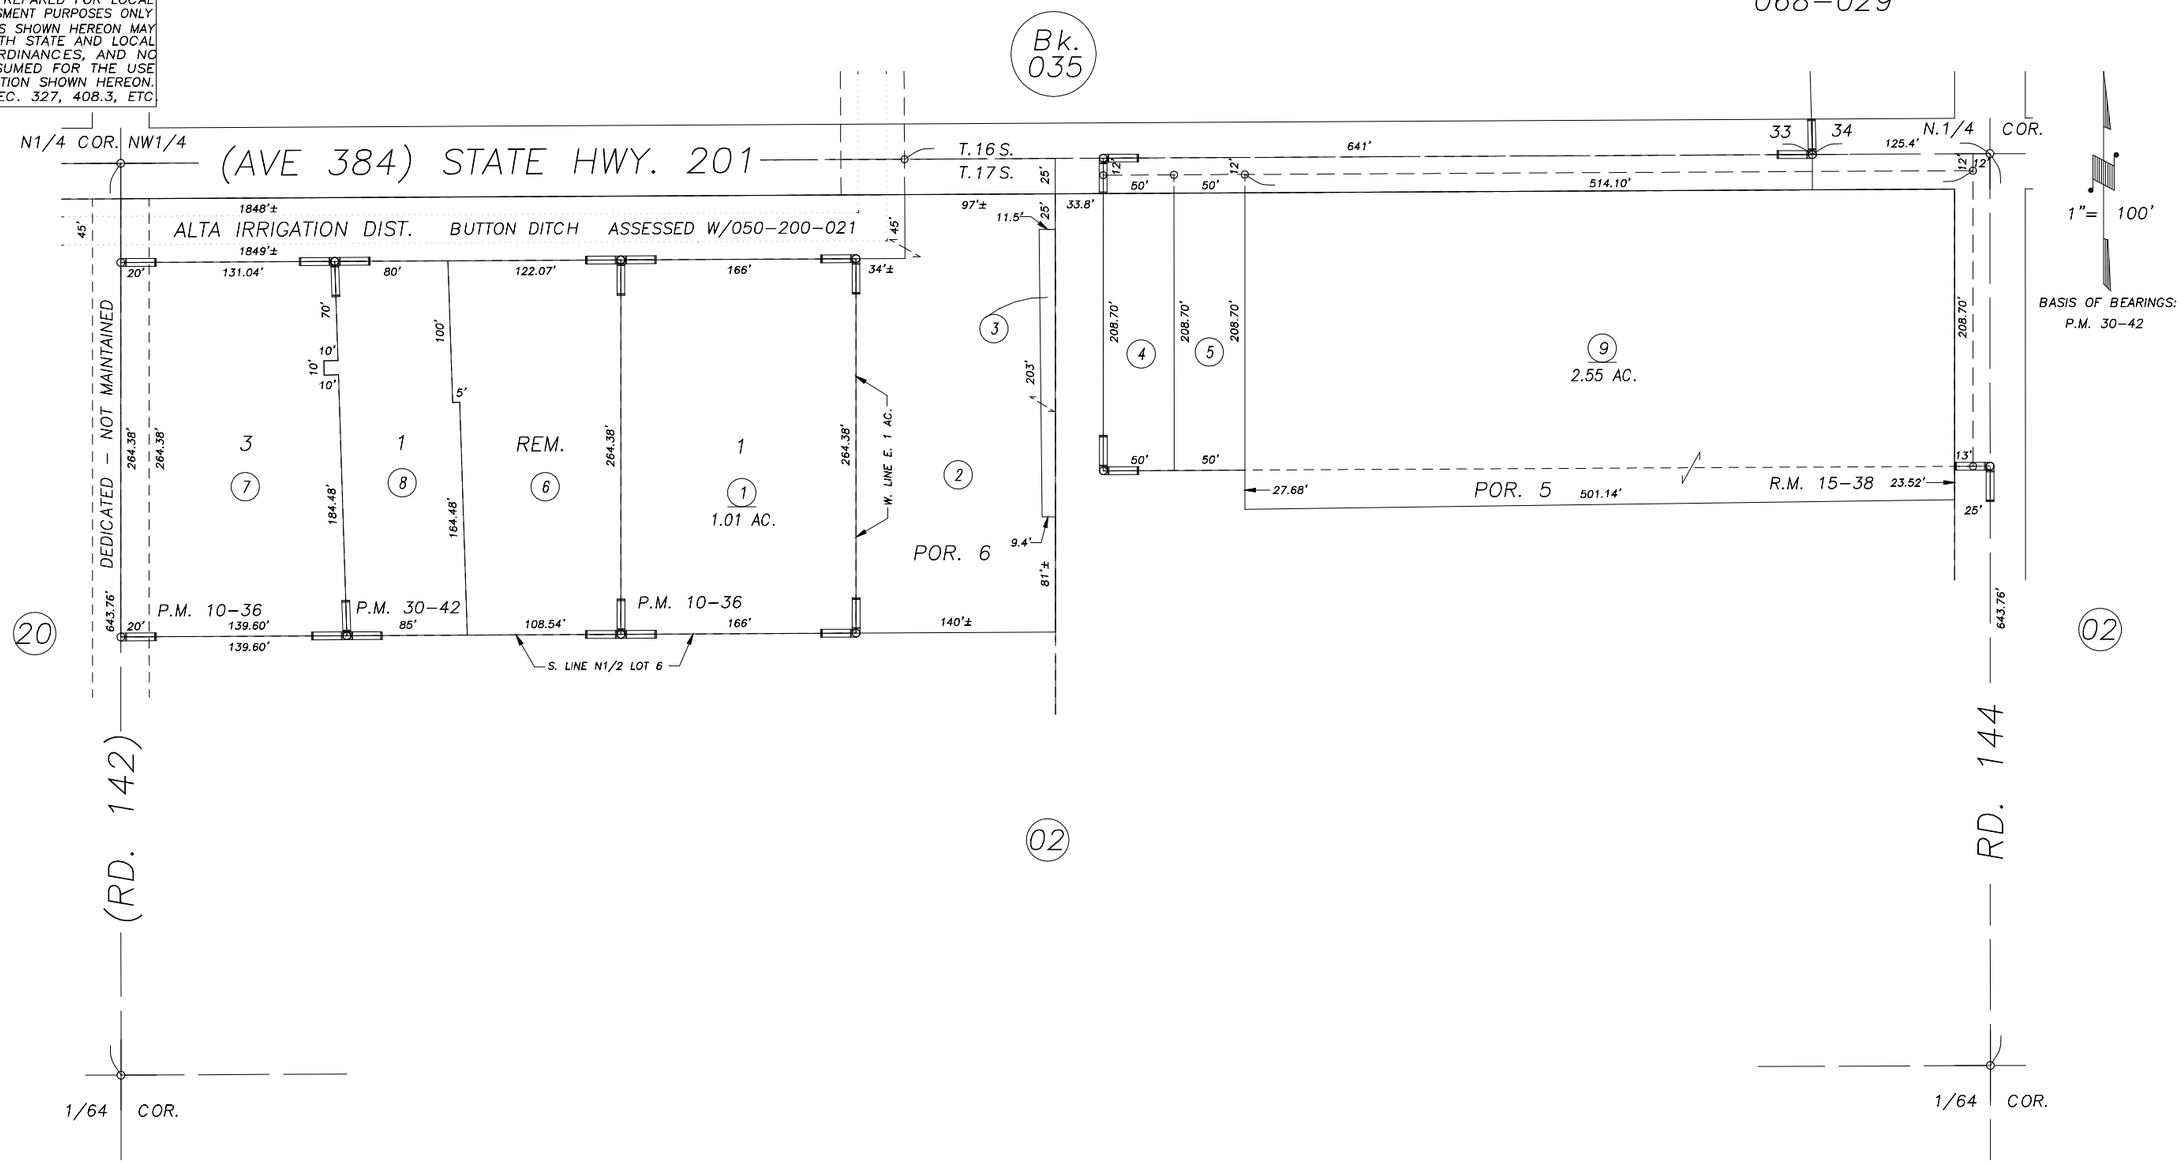

POR. ADAMS VINEYARD TRACT, R.M. 15–38
PARCEL MAP 620, P.M. 7–20
POR. CORRECTIVE PARCEL MAP 935, P.M. 10–36
PARCEL MAP 2941, P.M. 30–42

ASSESSOR'S MAPS BK.050 , PG21
COUNTY OF TULARE, CALIFORNIA, U.S.A.

NOTE: Assessor's Parcel Numbers Shown in Circles (1)
Assessor's Block Numbers Shown in Ellipses (123)

REVISION	DATE	TECH
CAD CONVERSION	09/21/2015	ARL