DISCLAIMER

THIS MAP WAS PREPARED FOR LOCAL PROPERTY ASSESSMENT PURPOSES ONLY AND THE PARCELS SHOWN HEREON MAY NOT COMPLY WITH STATE AND LOCAL SUBDIVISION ORDINANCES, AND NO LIABILITY IS ASSUMED FOR THE USE OF THE INFORMATION SHOWN HEREON. R & T CODE SEC. 327, 408.3, ETC.

N 1/2 OF SEC. 21, T.17 S., R.25 E., M.D.B.& M.

Tax Area Code 051-04

153-086
153-090
153-100

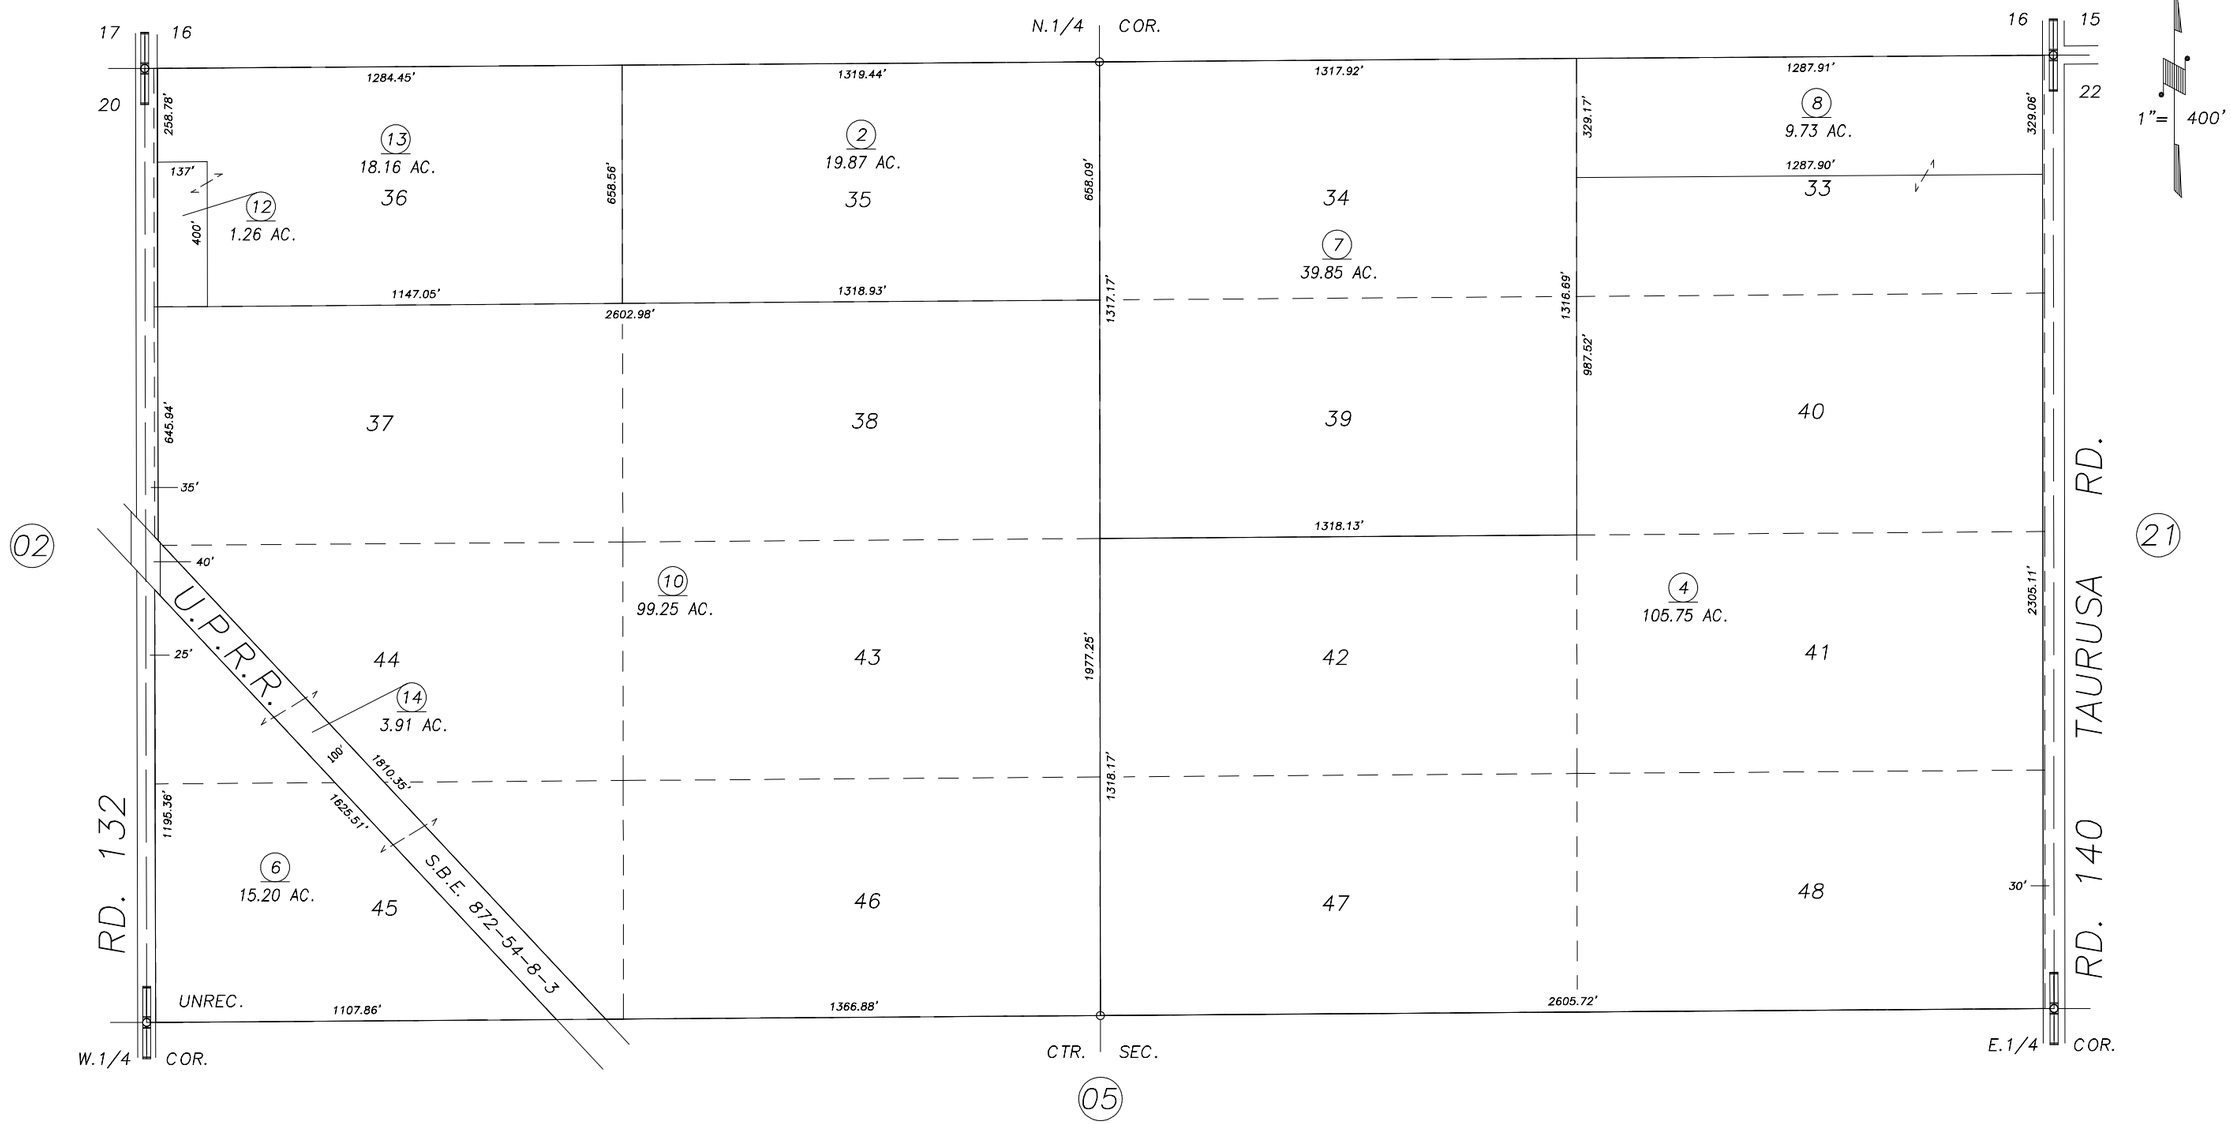

TULARE FRUITLAND COLONY TRACT, UNREC.

VICINITY OF VISALIA
ASSESSOR'S MAPS BK.051 , PG.04
COUNTY OF TULARE, CALIFORNIA, U.S.A.

NOTE: Assessor's Parcel Numbers Shown in Circles (1)
Assessor's Block Numbers Shown in Ellipses (123)

ADJ. PG. UPDATE	03/31/2015	ASG
REVISION	DATE	TECH