N1/2 SEC.27, T.17S., R.25E., M.D.B.&M.

Tax Area Codes 051–07
153–086
153–096

DISCLAIMER

THIS MAP WAS PREPARED FOR LOCAL PROPERTY ASSESSMENT PURPOSES ONLY AND THE PARCELS SHOWN HEREON MAY NOT COMPLY WITH STATE AND LOCAL SUBDIVISION ORDINANCES, AND NO LIABILITY IS ASSUMED FOR THE USE OF THE INFORMATION SHOWN HEREON. R & T CODE SEC. 327, 408.3, ETC

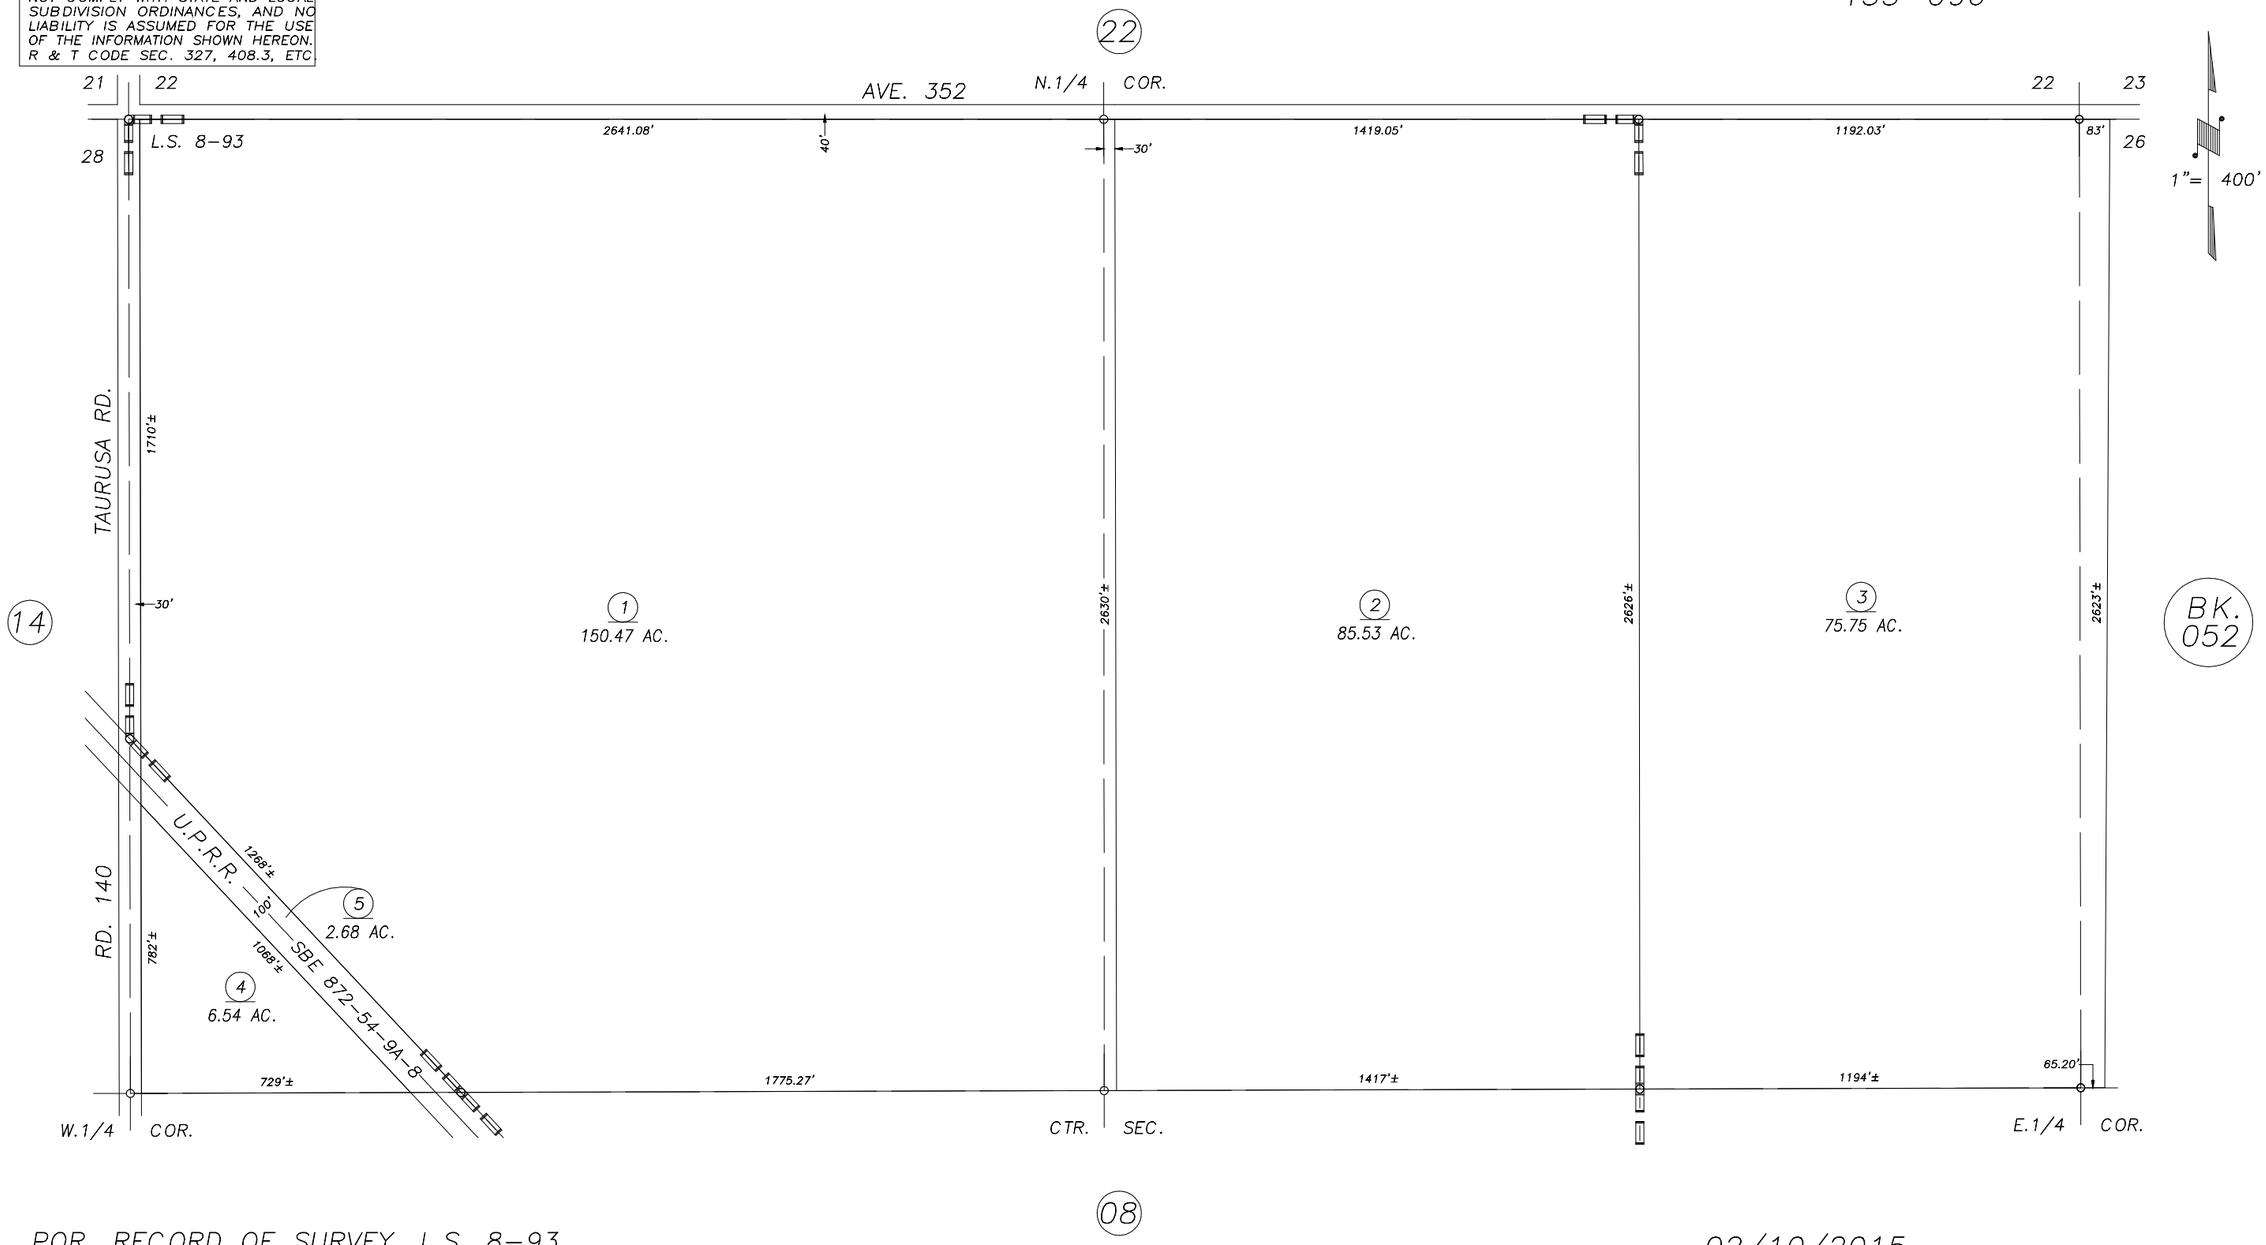

POR. RECORD OF SURVEY, L.S. 8–93

02/10/2015
ASSESSOR'S MAPS BK.051 , PG.07
COUNTY OF TULARE, CALIFORNIA, U.S.A.

NOTE: Assessor's Parcel Numbers Shown in Circles (1)
Assessor's Block Numbers Shown in Elipses (123)

ADJ. PG. UPDATE	03/31/2015	ASG
REVISION	DATE	TECH