DISCLAIMER

THIS MAP WAS PREPARED FOR LOCAL PROPERTY ASSESSMENT PURPOSES ONLY AND THE PARCELS SHOWN HEREON MAY NOT COMPLY WITH STATE AND LOCAL SUBDIVISION ORDINANCES, AND NO LIABILITY IS ASSUMED FOR THE USE OF THE INFORMATION SHOWN HEREON.

N1/2 SEC.28, T.17S, R.25E., M.D.B.&M.

Tax Area Code 153-086

51-14

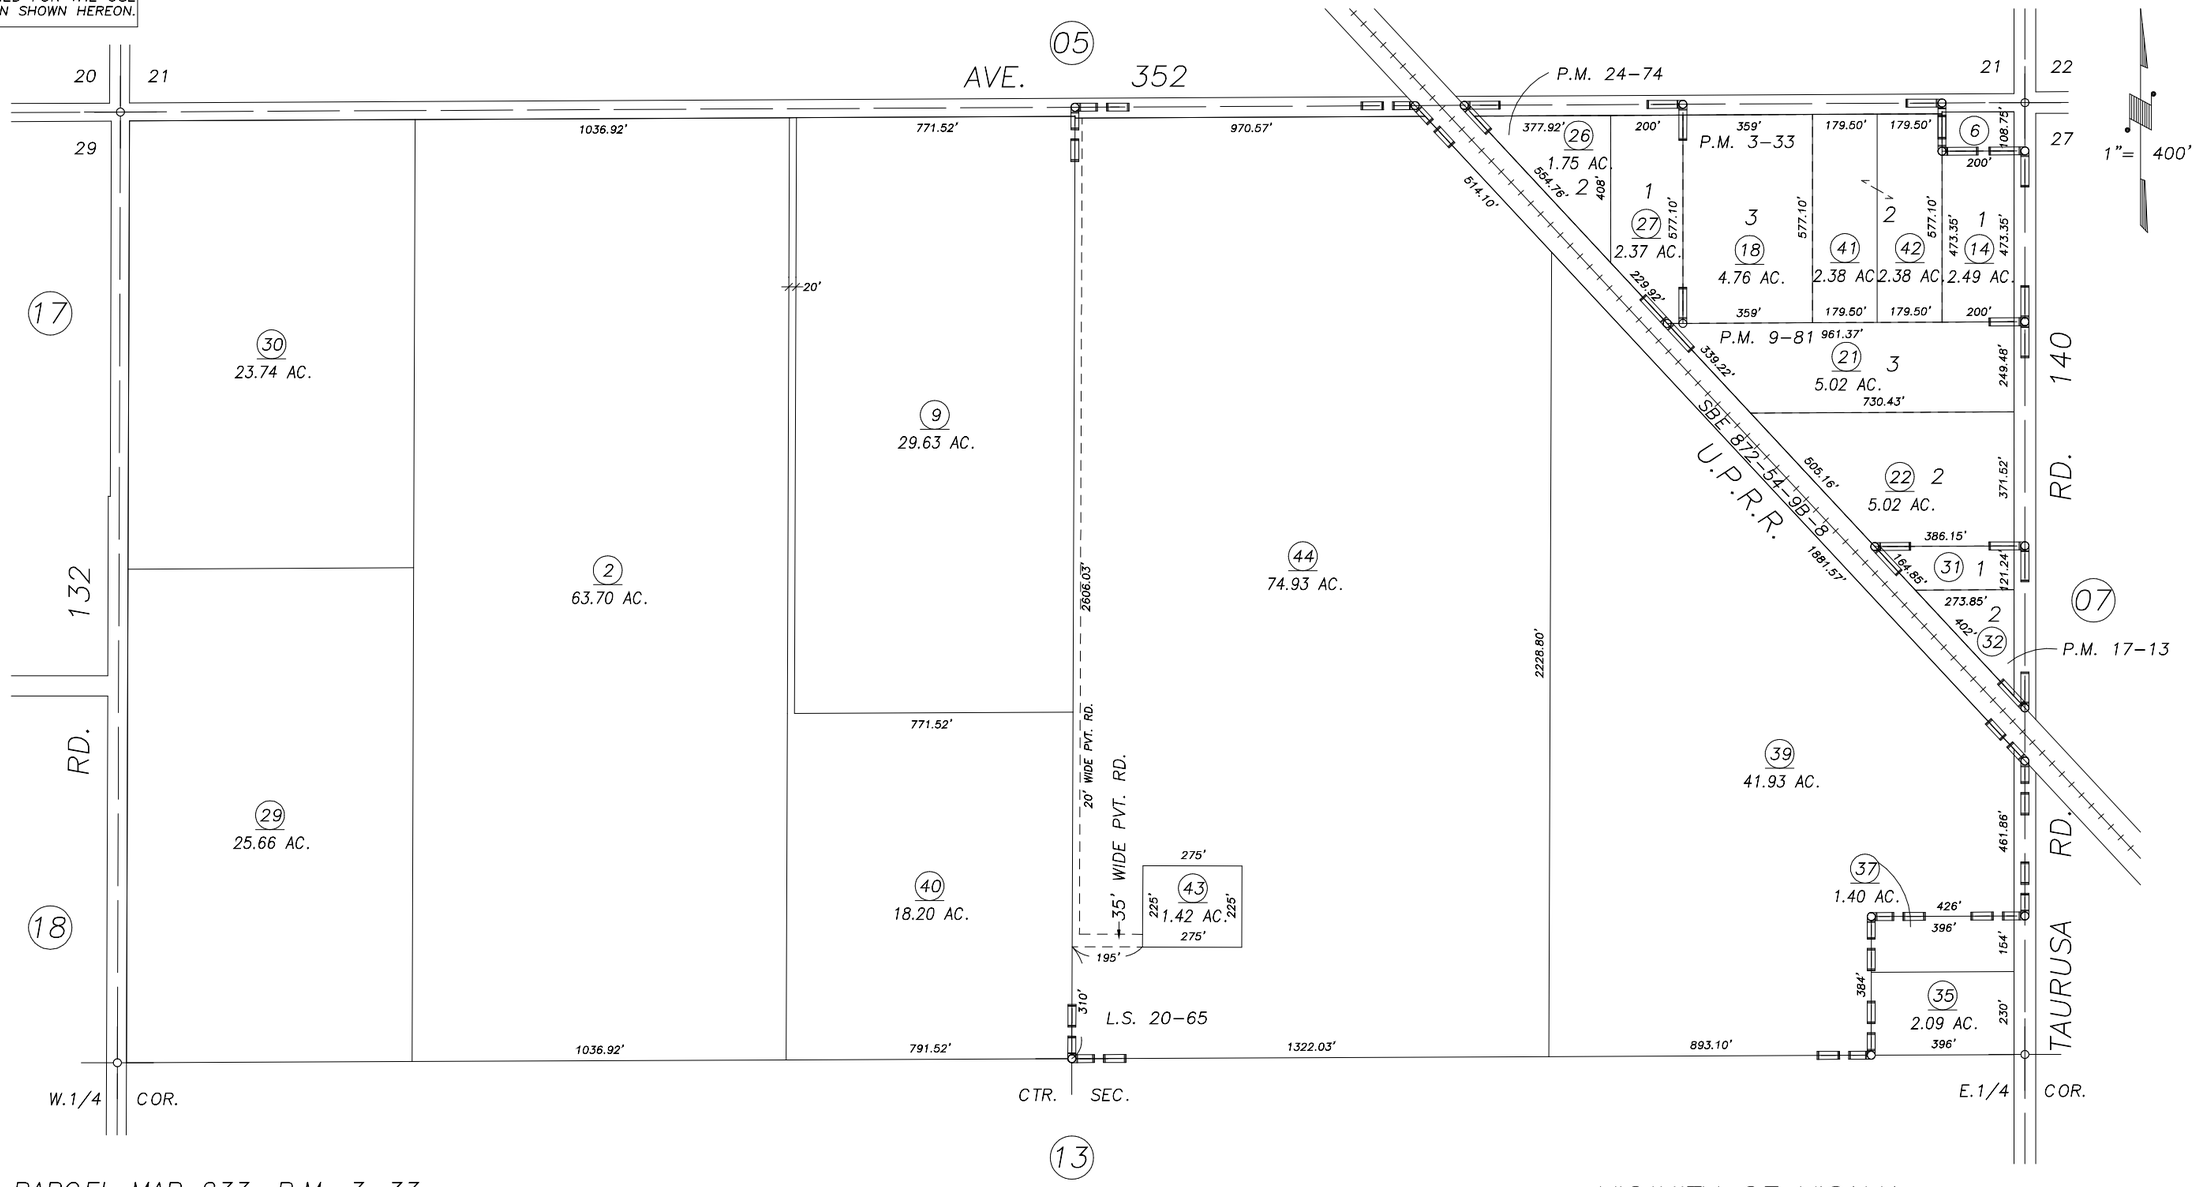

PARCEL MAP 233, P.M. 3-33
PARCEL MAP 880, P.M. 9-81
PARCEL MAP 1612, P.M. 17-13
PARCEL MAP 2373, P.M. 24-74
RECORD OF SURVEY, L.S. 20-65

VICINITY OF VISALIA
ASSESSOR'S MAPS BK.051 , PG.14
COUNTY OF TULARE, CALIFORNIA, U.S.A.

NOTE: Assessor's Parcel Numbers Shown in Circles (1)
Assessor's Block Numbers Shown in Elipses (123)

REVISION	DATE	TECH
2008-0053748	1/26/2009	JLC