DISCLAIMER

THIS MAP WAS PREPARED FOR LOCAL PROPERTY ASSESSMENT PURPOSES ONLY. THE PARCELS SHOWN HEREON MAY NOT COMPLY WITH STATE AND LOCAL SUBDIVISION ORDINANCES. NO LIABILITY IS ASSUMED FOR THE USE OF THE INFORMATION HEREON.

REVISED: 12 / 08 / 2009
REASON: ADD SEC. CORNERS
CAD TECH: KMS

S½ OF SE¼ SEC. 32, T. 17 S., R. 25 E., M.D.B. & M.

TAX CODE AREA 153-045

051-16

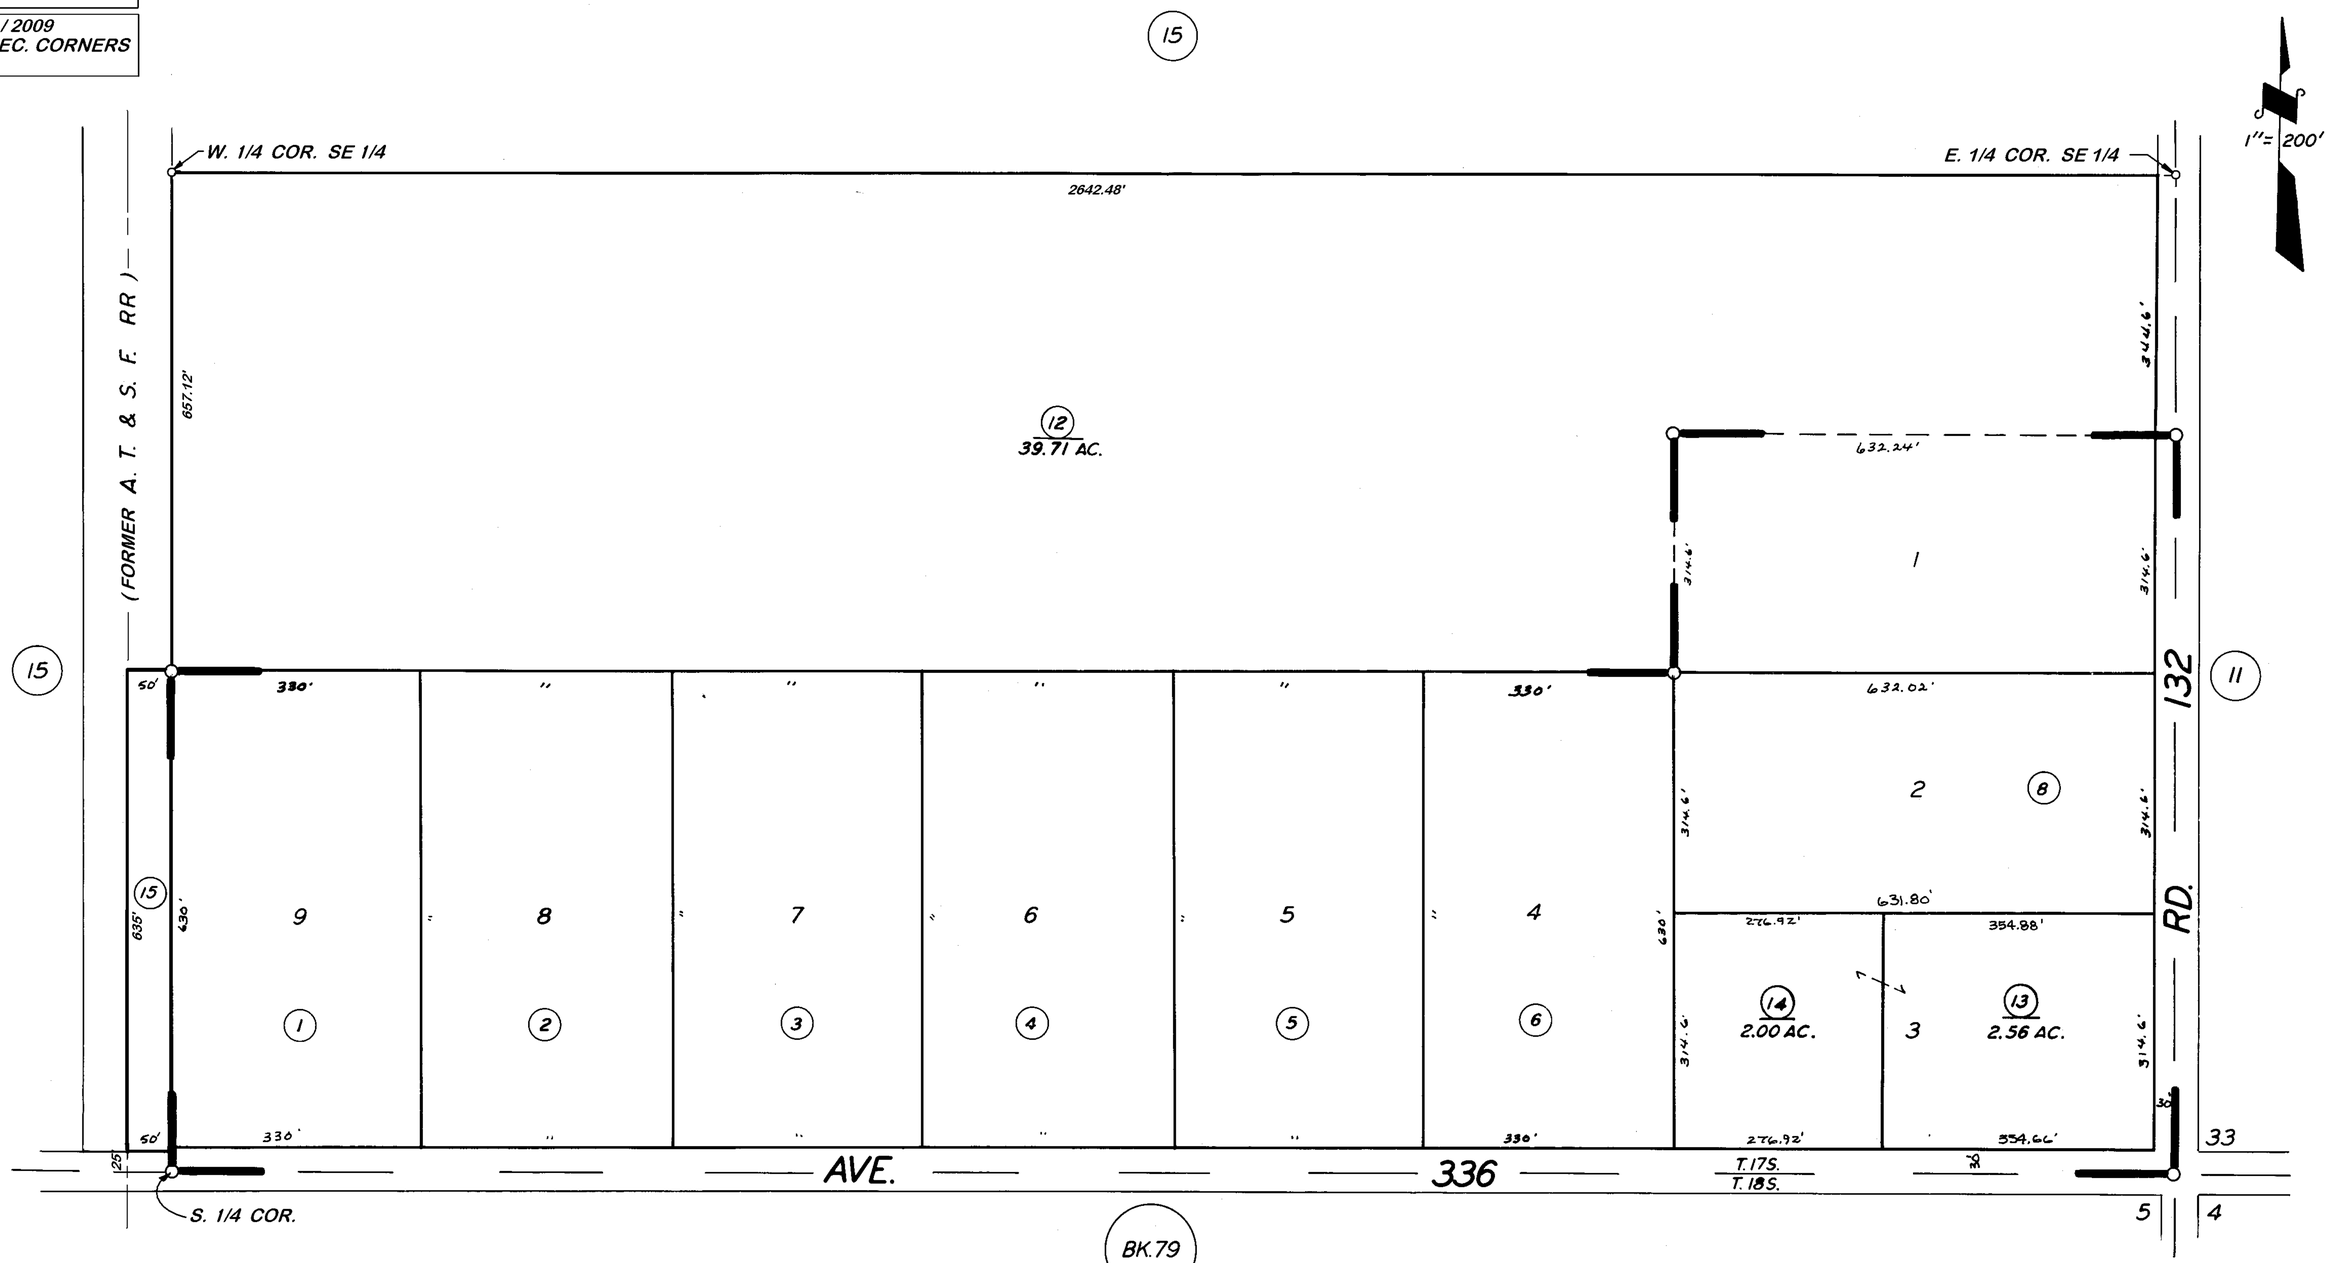

TRACT NO. 444 R.M. 24-59

ASSESSOR'S MAPS BK. 051, PG. 16.

COUNTY OF TULARE, CALIF.

NOTE — ASSESSOR'S BLOCK NUMBERS SHOWN IN ELLIPSES
ASSESSOR'S PARCEL NUMBERS SHOWN IN CIRCLES