DISCLAIMER

THIS MAP WAS PREPARED FOR LOCAL PROPERTY ASSESSMENT PURPOSES ONLY AND THE PARCELS SHOWN HEREON MAY NOT COMPLY WITH STATE AND LOCAL SUBDIVISION ORDINANCES, AND NO LIABILITY IS ASSUMED FOR THE USE OF THE INFORMATION SHOWN HEREON.

N1/2 SEC.26, T.17S., R.25E., M.D.B.&M.

Tax Area Codes 052–13
153–032

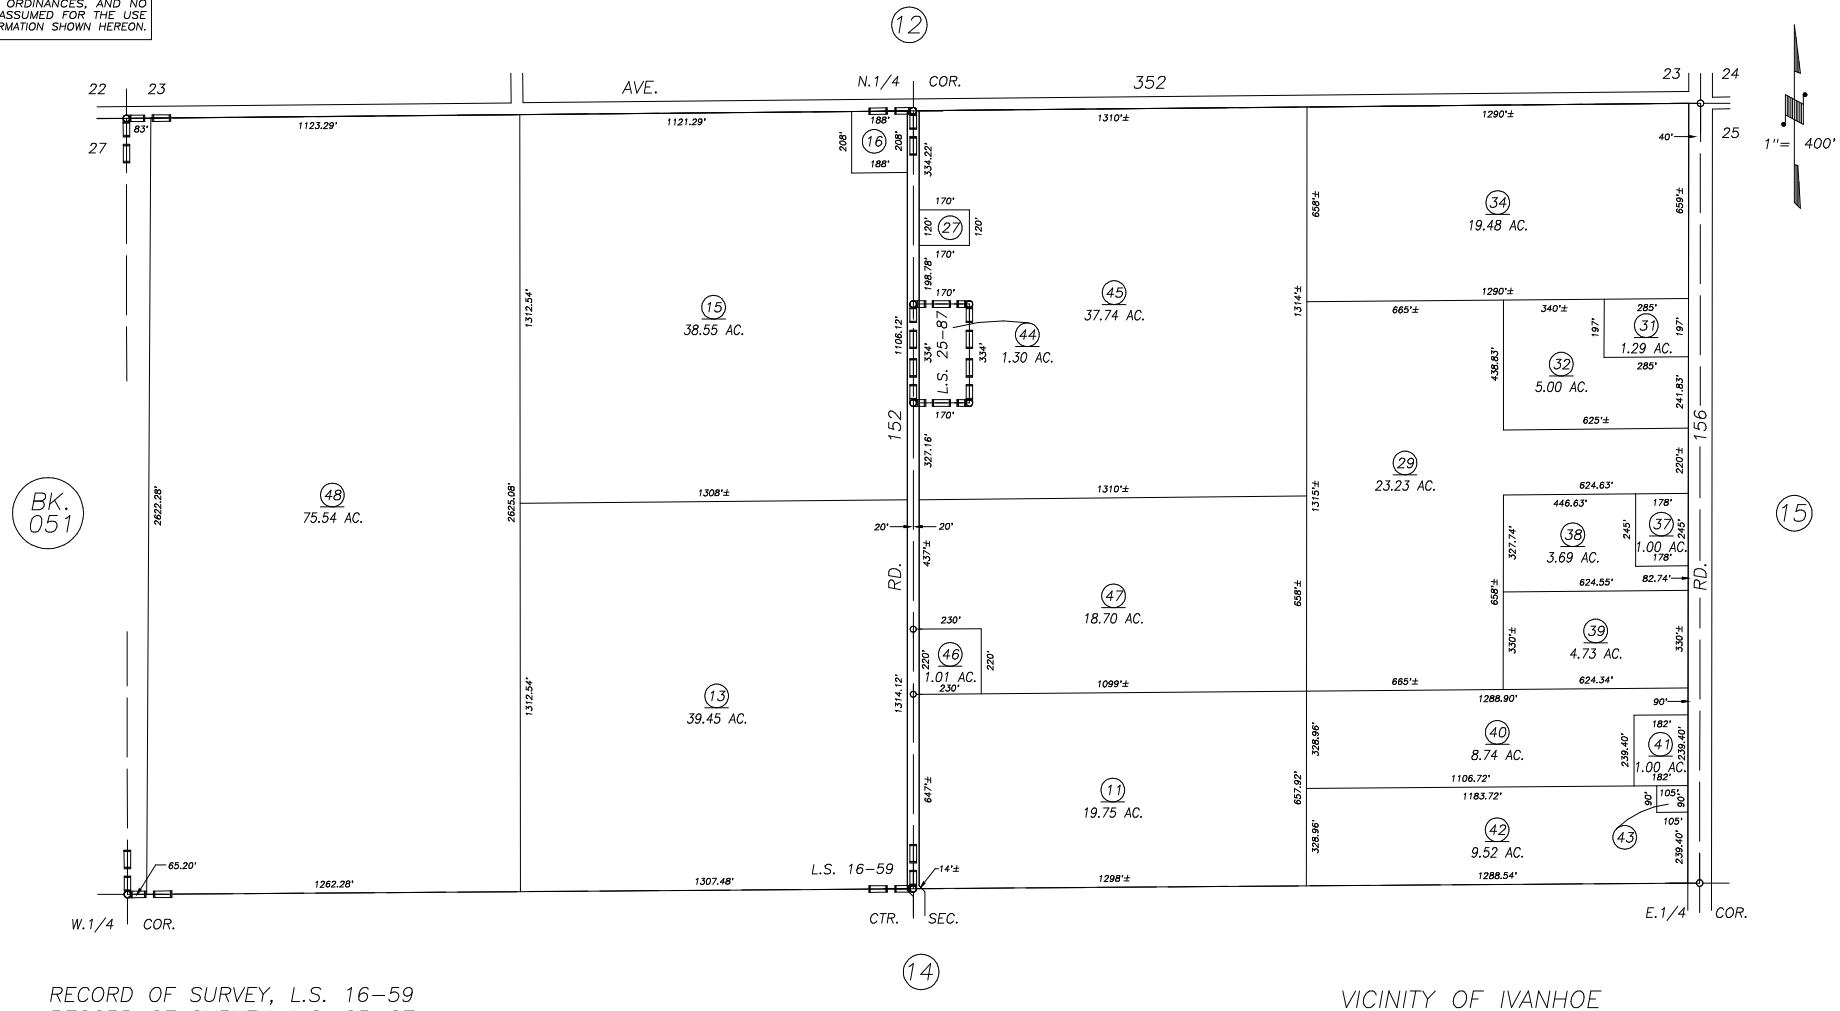

RECORD OF SURVEY, L.S. 16–59
RECORD OF SURVEY, L.S. 25–87

VICINITY OF IVANHOE
ASSESSOR'S MAPS BK. 052 , PG. 13
COUNTY OF TULARE, CALIFORNIA, U.S.A.

NOTE: Assessor's Parcel Numbers Shown in Circles (1)
Assessor's Block Numbers Shown in Elipses (123)

REVISION	DATE	TECH
1992–0044930	04/16/2014	KMS