DISCLAIMER

THIS MAP WAS PREPARED FOR LOCAL PROPERTY ASSESSMENT PURPOSES ONLY. THE PARCELS SHOWN HEREON MAY NOT COMPLY WITH STATE AND LOCAL SUBDIVISION ORDINANCES. NO LIABILITY IS ASSUMED FOR THE USE OF THE INFORMATION HEREON.

REVISED: 08/20/2008
REASON: 2006-0021710
CAD TECH: LLB

S½ SEC. 35, T.17S., R.25E., M.D.B. & M.

TAX CODE AREA **52-24**

153-013
153-070
153-018
153-051
153-075

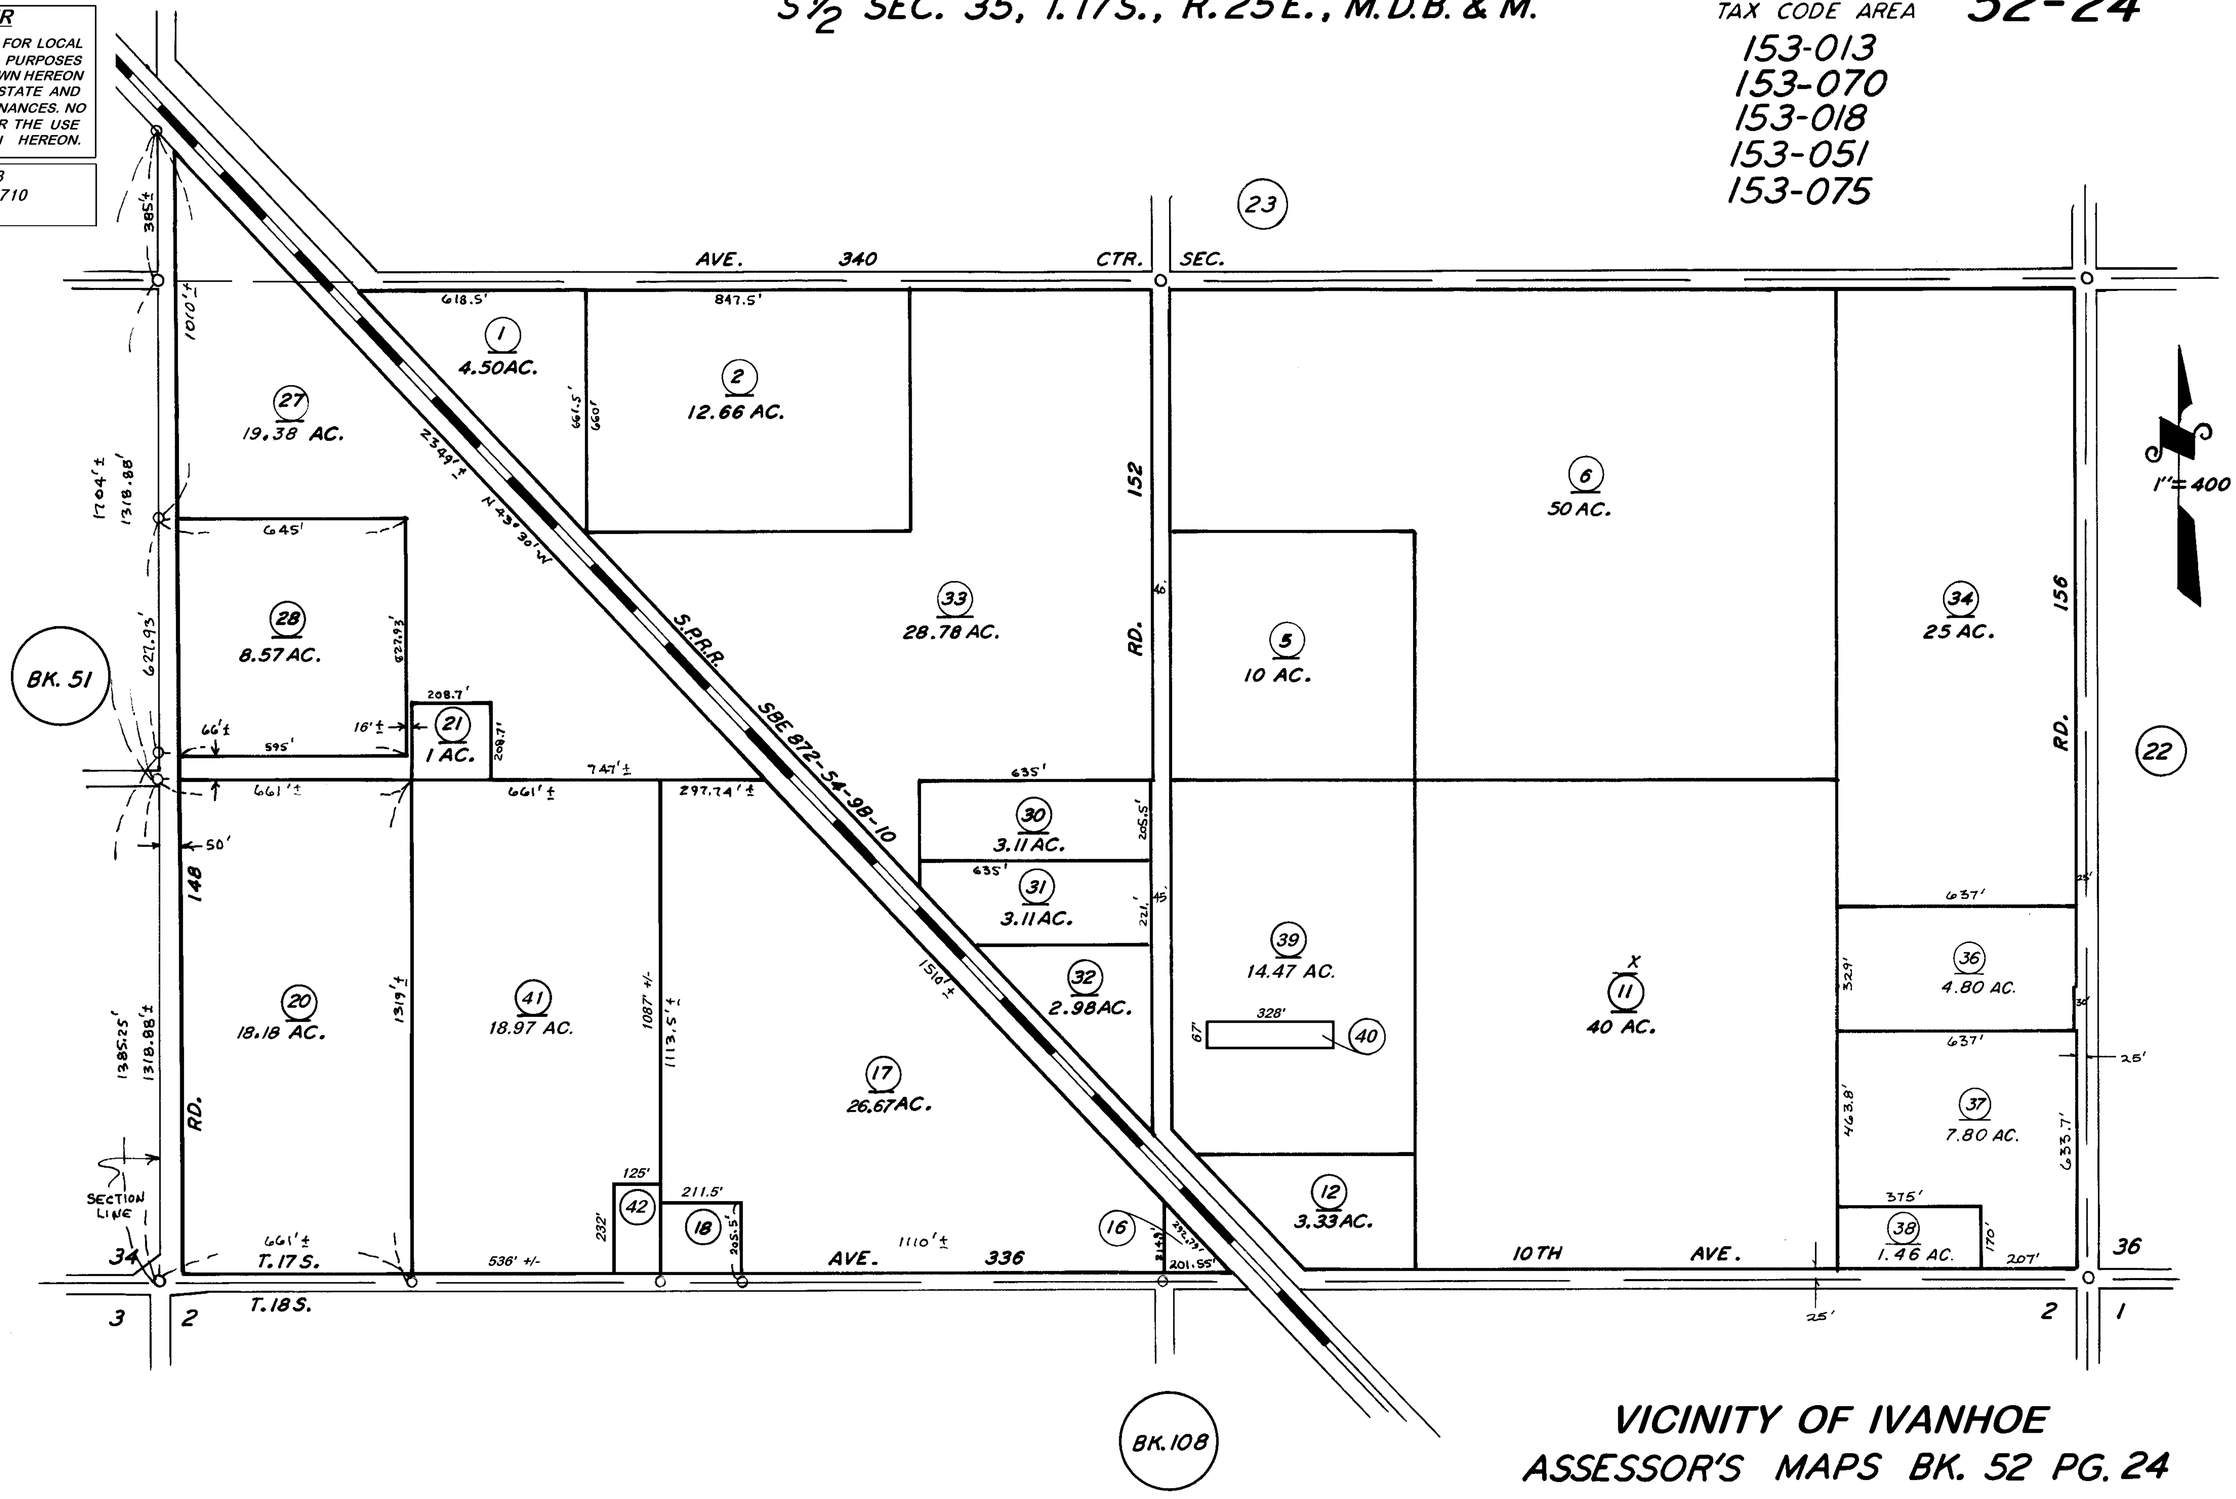

VICINITY OF IVANHOE
ASSESSOR'S MAPS BK. 52 PG. 24
COUNTY OF TULARE, CA.