N1/2 SEC.5, T.17S., R.26E., M.D.B.&M.

Tax Area Codes 053–01
138–000

DISCLAIMER

THIS MAP WAS PREPARED FOR LOCAL PROPERTY ASSESSMENT PURPOSES ONLY AND THE PARCELS SHOWN HEREON MAY NOT COMPLY WITH STATE AND LOCAL SUBDIVISION ORDINANCES, AND NO LIABILITY IS ASSUMED FOR THE USE OF THE INFORMATION SHOWN HEREON.

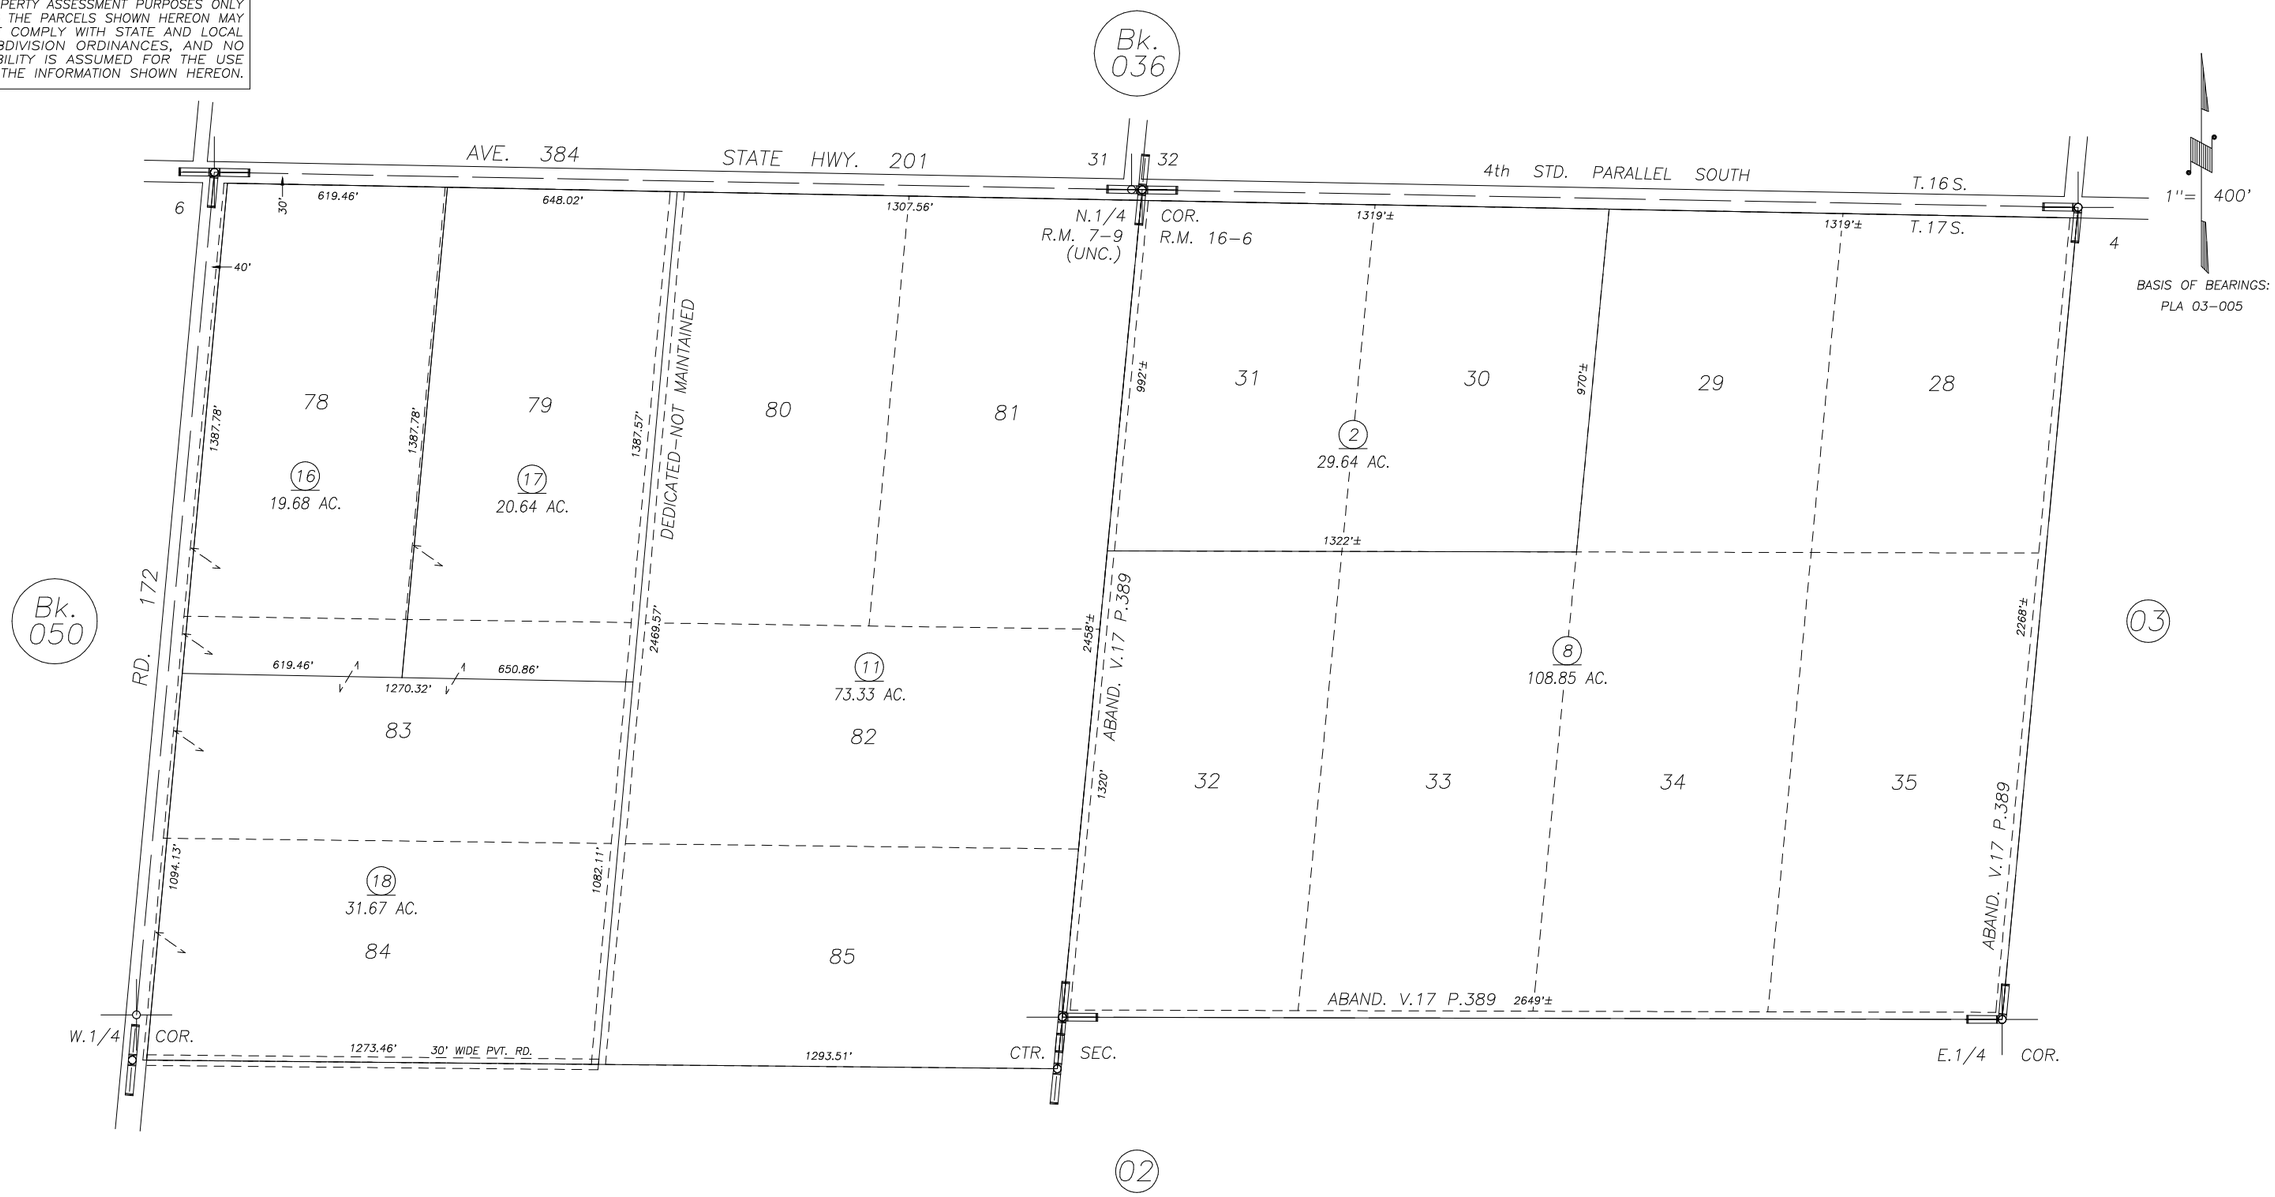

POR. CITRUSVILLE TRACT, R.M. 7–9
POR. MILLER TESSMAN TRACT, R.M. 16–6
VAGNINO SURVEY, (UNC.)

VICINITY OF WOODLAKE
ASSESSOR'S MAPS BK. 053 , PG. 01
COUNTY OF TULARE, CALIFORNIA, U.S.A.

NOTE: Assessor's Parcel Numbers Shown in Circles (1)
Assessor's Block Numbers Shown in Elipses (123)

REVISION	DATE	TECH
2003–0083874	11/03/2004	PHN