S1/2 SEC.15, T.17S., R.26E., M.D.B.&M.

Tax Area Codes 053–10
161–011

DISCLAIMER

THIS MAP WAS PREPARED FOR LOCAL PROPERTY ASSESSMENT PURPOSES ONLY AND THE PARCELS SHOWN HEREON MAY NOT COMPLY WITH STATE AND LOCAL SUBDIVISION ORDINANCES, AND NO LIABILITY IS ASSUMED FOR THE USE OF THE INFORMATION SHOWN HEREON.

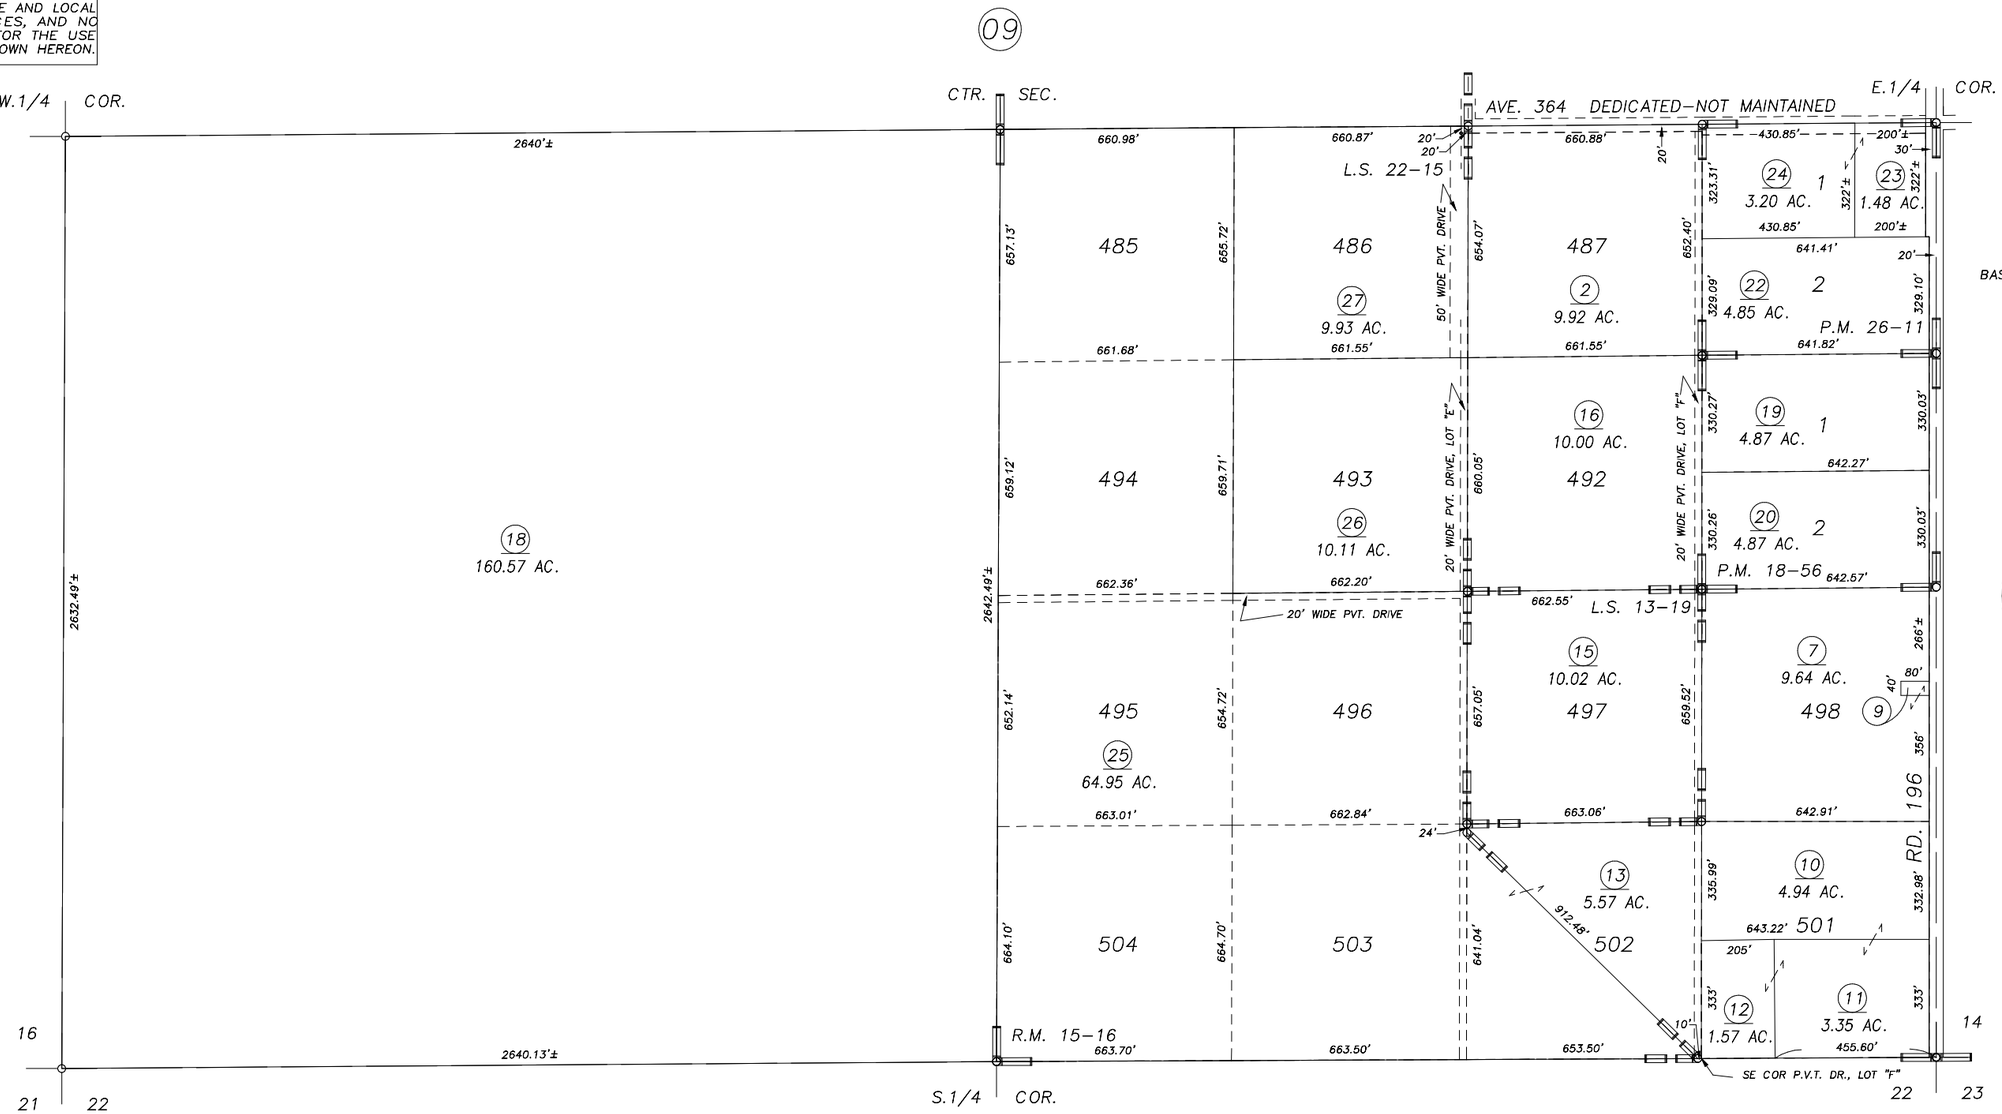

RECORD OF SURVEY, L.S. 13–19
POR. RECORD OF SURVEY, L.S. 22–15
POR. WEST WOODLAKE NO. 2, R.M. 15–16
PARCEL MAP NO. 1755, P.M. 18–56
PARCEL MAP NO. 2510, P.M. 26–11

VICINITY OF WOODLAKE
ASSESSOR'S MAPS BK.053 , PG.10
COUNTY OF TULARE, CALIFORNIA, U.S.A.

NOTE: Assessor's Parcel Numbers Shown in Circles (1)
Assessor's Block Numbers Shown in Elipses (123)

REVISION	DATE	TECH
2003–REVIEW	10/02/2003	SU