DISCLAIMER

THIS MAP WAS PREPARED FOR LOCAL PROPERTY ASSESSMENT PURPOSES ONLY. THE PARCELS SHOWN HEREON MAY NOT COMPLY WITH STATE AND LOCAL SUBDIVISION ORDINANCES. NO LIABILITY IS ASSUMED FOR THE USE OF THE INFORMATION HEREON.

REVISED: 01/11/2013
REASON: ADJ. PG. UPDATE
CAD TECH: RLW

S½ SEC. 20, T. 17S., R. 26 E, M.D.B.&M.

TAX CODE AREA
161-006

53-12

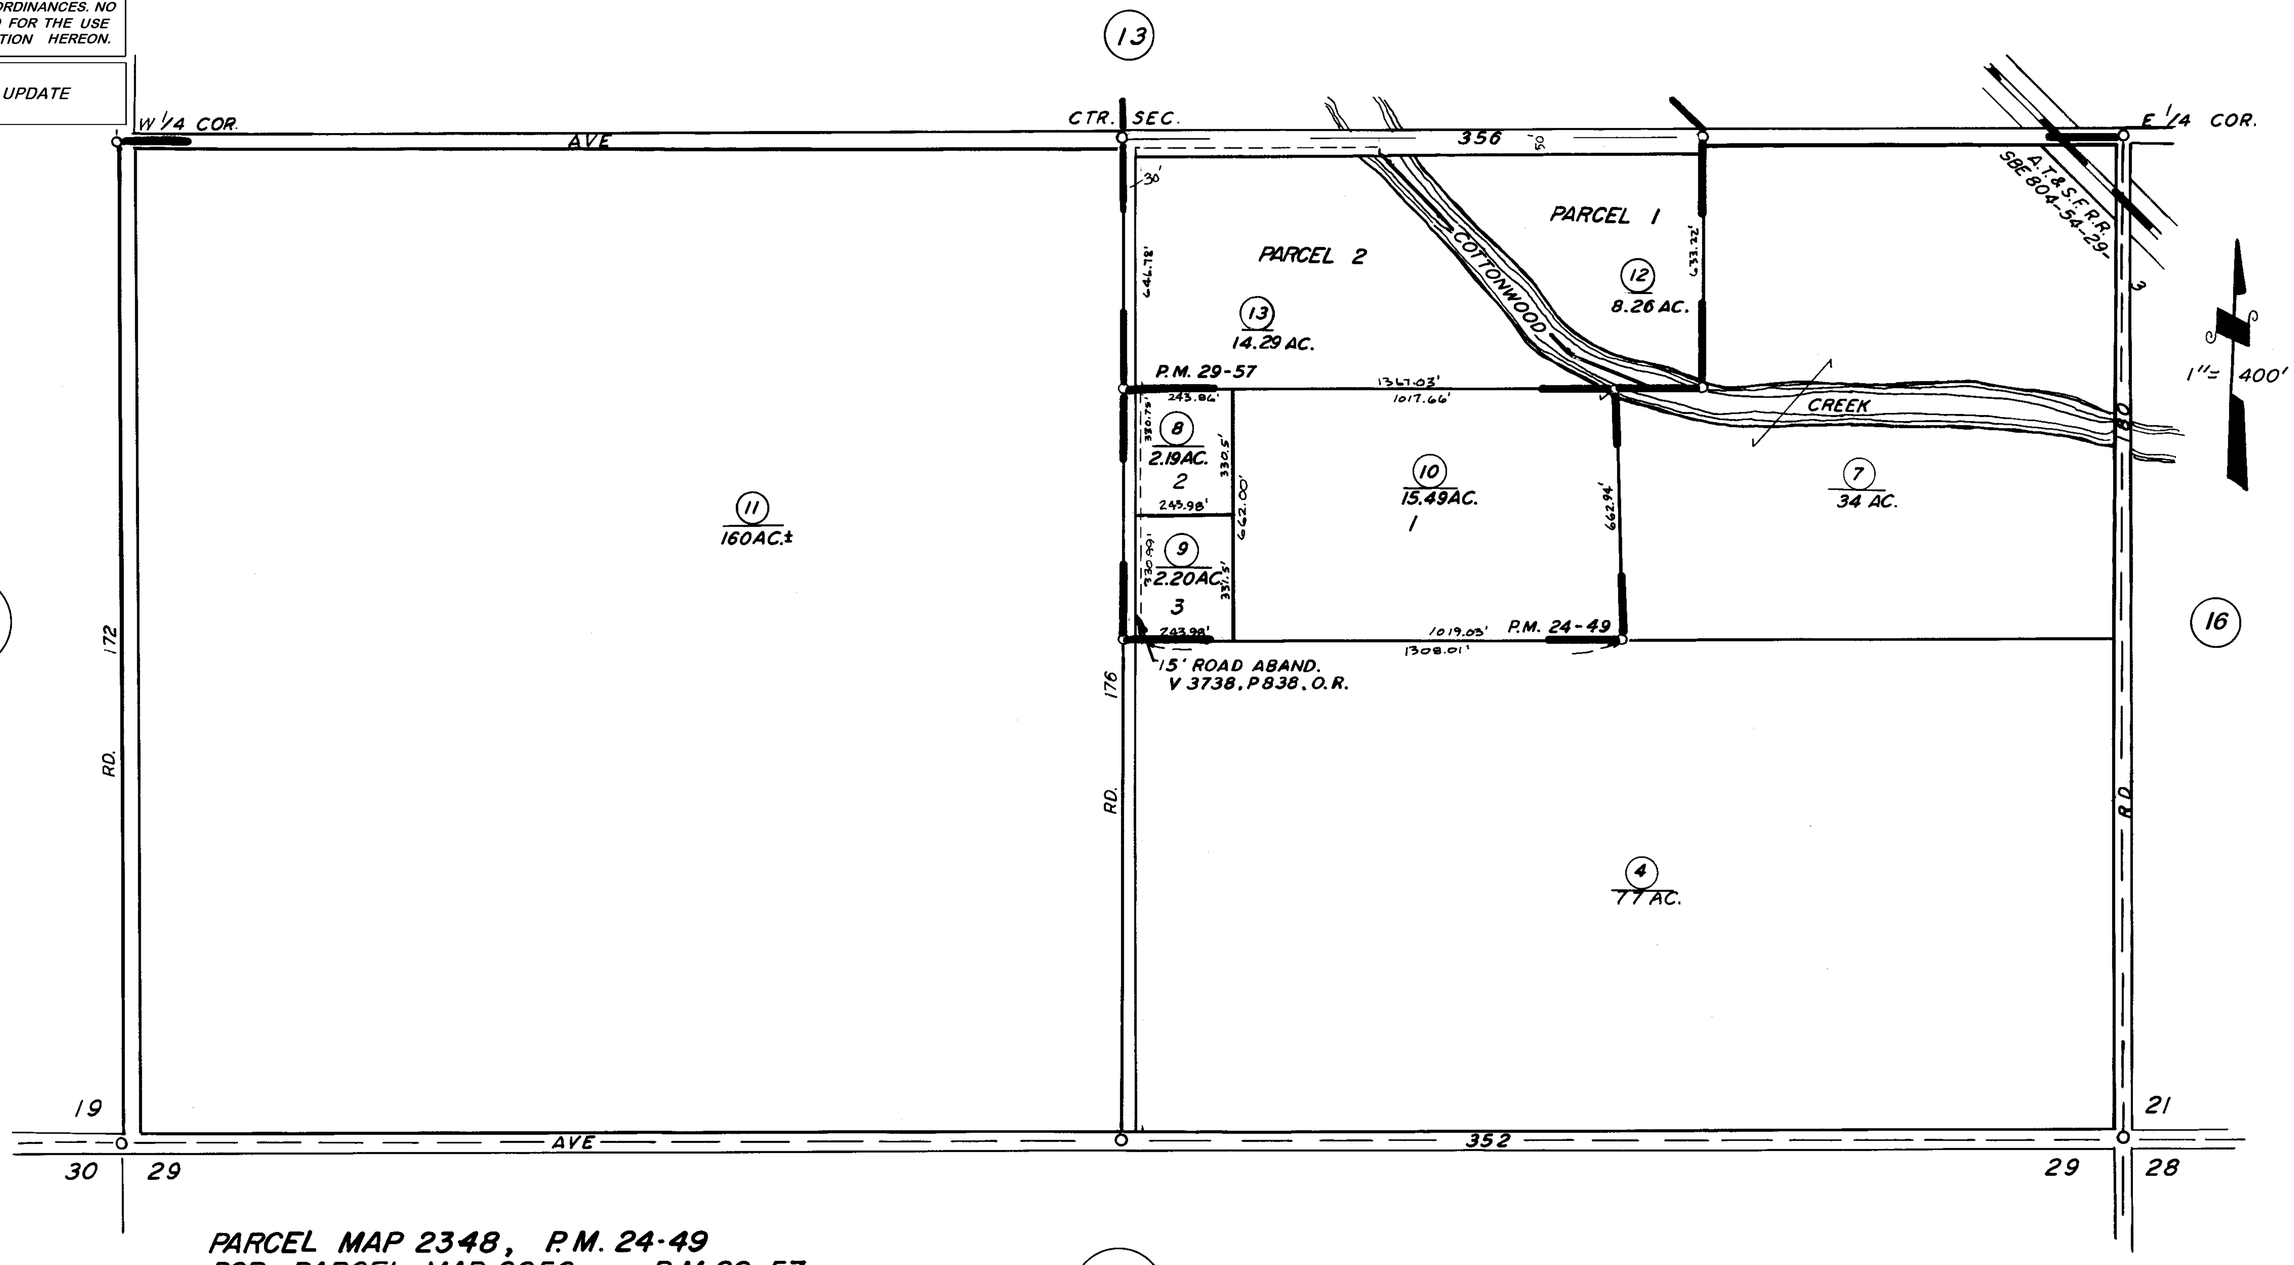

PARCEL MAP 2348, P.M. 24-49
POR. PARCEL MAP 2856, P.M. 29-57

BK 59

ASSESSOR'S MAPS BK. 53, PG. 12
COUNTY OF TULARE, CALIF.

NOTE — ASSESSOR'S BLOCK NUMBERS SHOWN IN ELLIPSES
ASSESSOR'S PARCEL NUMBERS SHOWN IN CIRCLES