S1/2 SEC.21 T.17S., R.26E., M.D.B.&M.

Tax Area Codes 053–16
161–006
161–008
161–011

DISCLAIMER

THIS MAP WAS PREPARED FOR LOCAL PROPERTY ASSESSMENT PURPOSES ONLY AND THE PARCELS SHOWN HEREON MAY NOT COMPLY WITH STATE AND LOCAL SUBDIVISION ORDINANCES, AND NO LIABILITY IS ASSUMED FOR THE USE OF THE INFORMATION SHOWN HEREON.

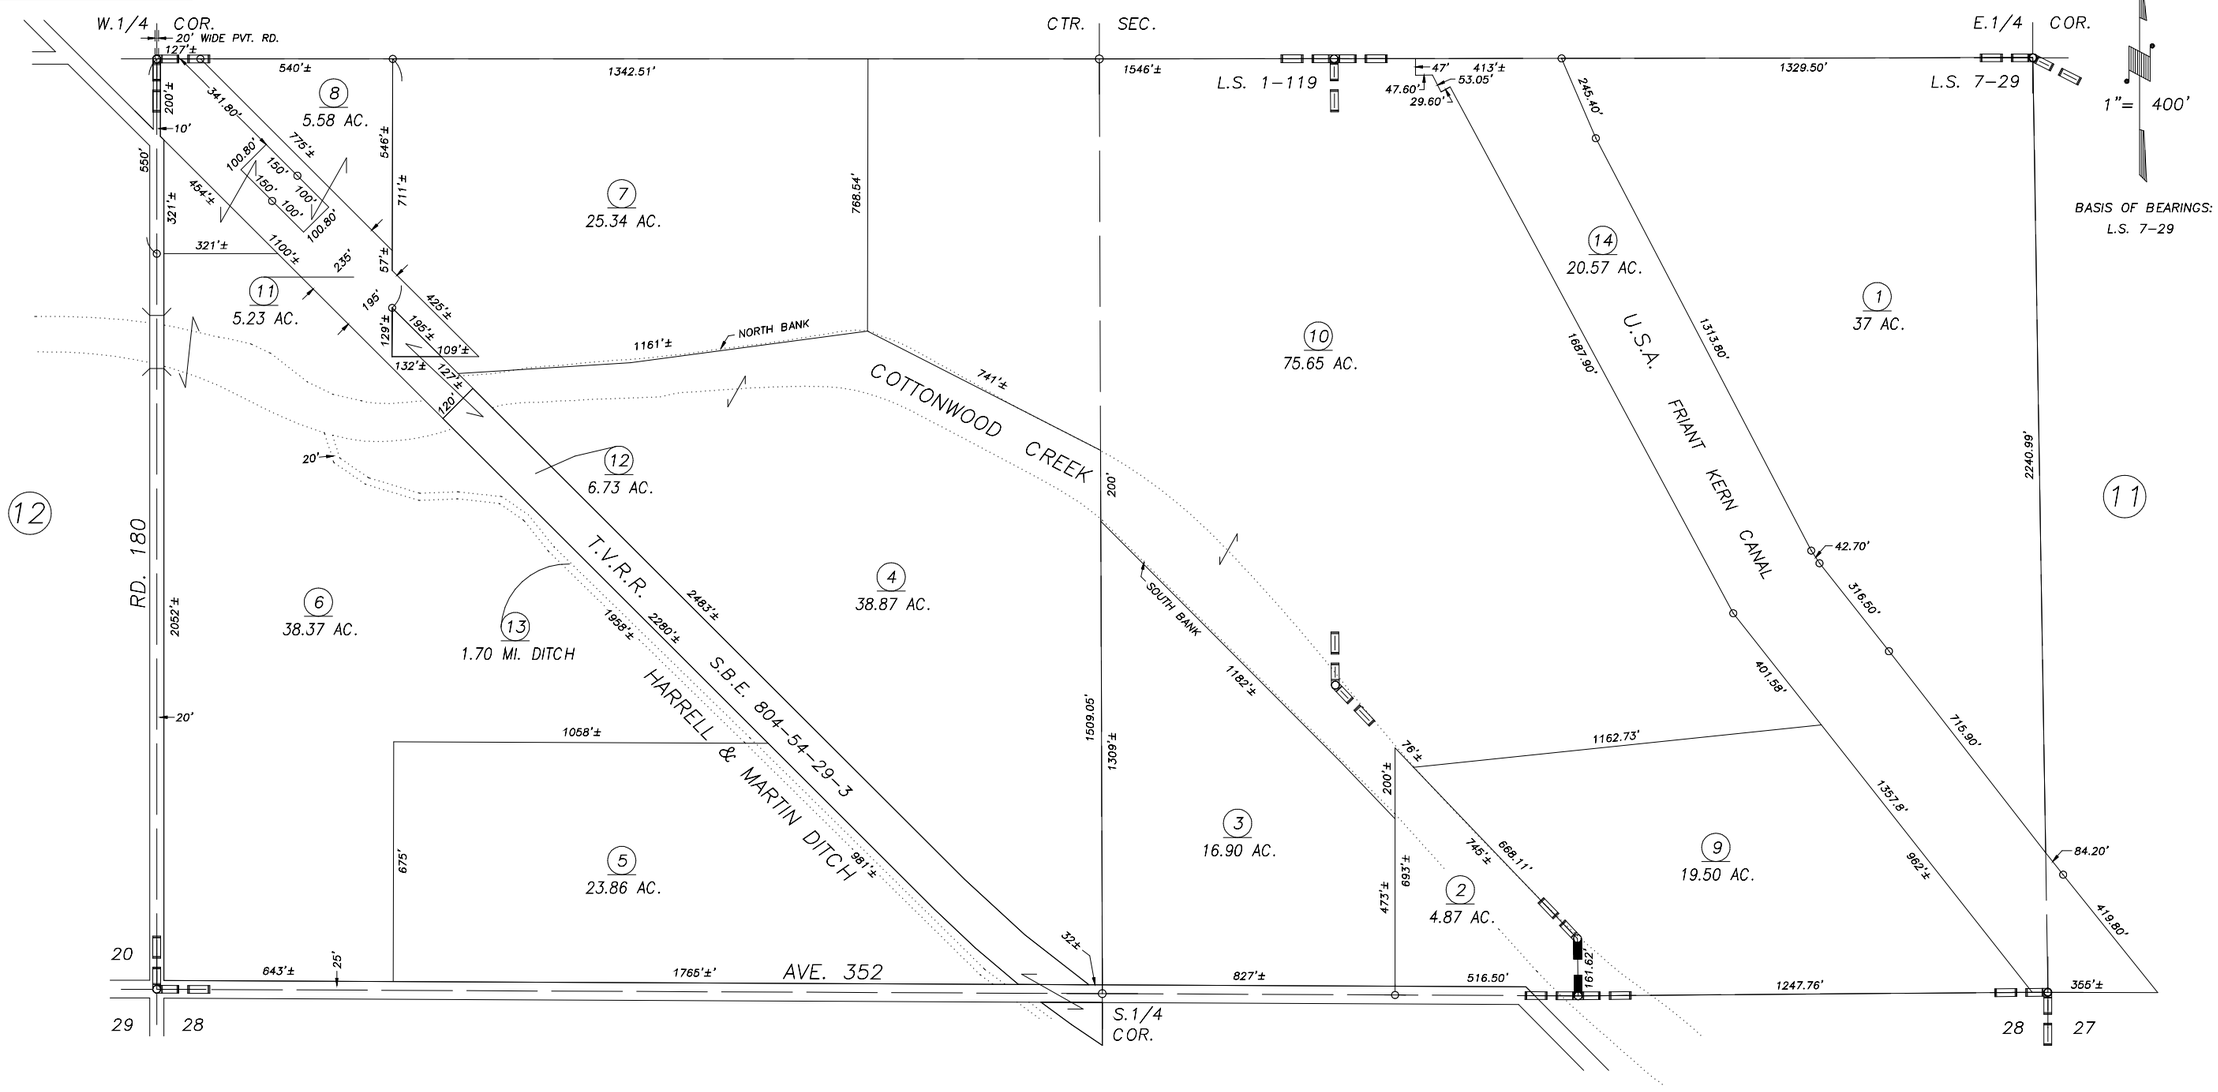

POR. RECORD OF SURVEY, L.S. 1–119
POR. RECORD OF SURVEY, L.S. 7–29

Bk. 059

VICINITY OF IVANHOE
ASSESSOR'S MAPS BK.053 , PG.16
COUNTY OF TULARE, CALIFORNIA, U.S.A.

NOTE: Assessor's Parcel Numbers Shown in Circles (1)
Assessor's Block Numbers Shown in Elipses (123)

REVISION	DATE	TECH
2012–0066014	01/11/2013	RLW