DISCLAIMER

THIS MAP WAS PREPARED FOR LOCAL PROPERTY ASSESSMENT PURPOSES ONLY AND THE PARCELS SHOWN HEREON MAY NOT COMPLY WITH STATE AND LOCAL SUBDIVISION ORDINANCES, AND NO LIABILITY IS ASSUMED FOR THE USE OF THE INFORMATION SHOWN HEREON.

S1/2 OF SW1/4 OF SEC.2, T.17S, R.26E., M.D.B.&M.

Tax Area Codes 055–04
161–002
161–011

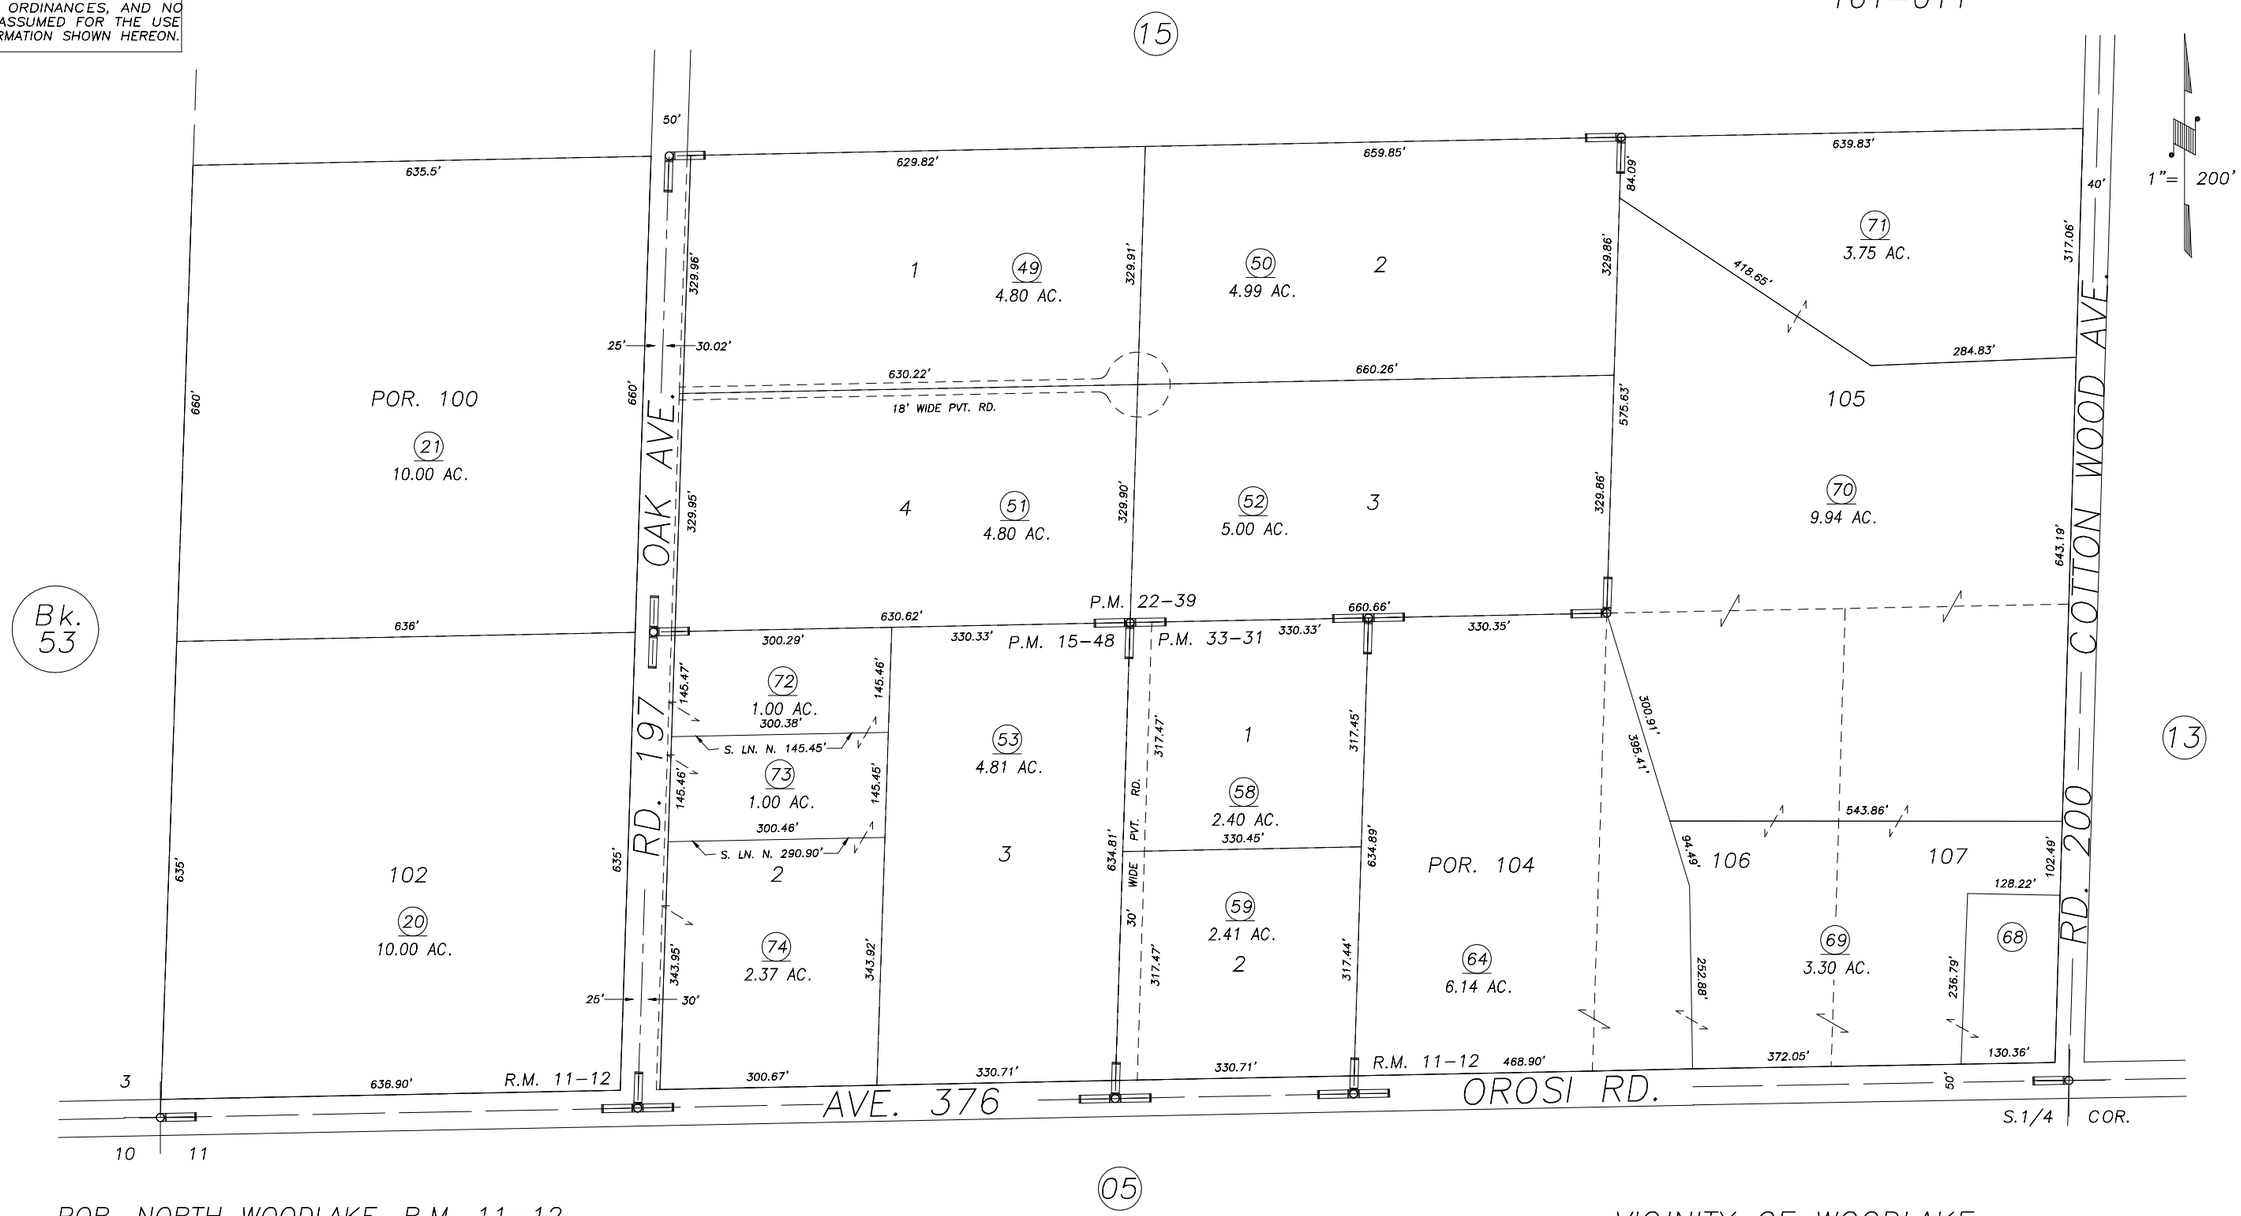

POR. NORTH WOODLAKE, R.M. 11–12
PARCEL MAP 1447, P.M. 15–48
PARCEL MAP 2138, P.M. 22–39
PARCEL MAP 3229, P.M. 33–31

VICINITY OF WOODLAKE
ASSESSOR'S MAPS BK.055 , PG.04
COUNTY OF TULARE, CALIFORNIA, U.S.A.

NOTE: Assessor's Parcel Numbers Shown in Circles (1)
Assessor's Block Numbers Shown in Elipses (123)

REVISION	DATE	TECH
2009–0031703	7/14/2009	JLC