N1/2 OF SW1/4 OF SEC.2, T.17S., R.26E., M.D.B.&M.

Tax Area Codes 055–15
161–011

DISCLAIMER

THIS MAP WAS PREPARED FOR LOCAL PROPERTY ASSESSMENT PURPOSES ONLY AND THE PARCELS SHOWN HEREON MAY NOT COMPLY WITH STATE AND LOCAL SUBDIVISION ORDINANCES, AND NO LIABILITY IS ASSUMED FOR THE USE OF THE INFORMATION SHOWN HEREON.

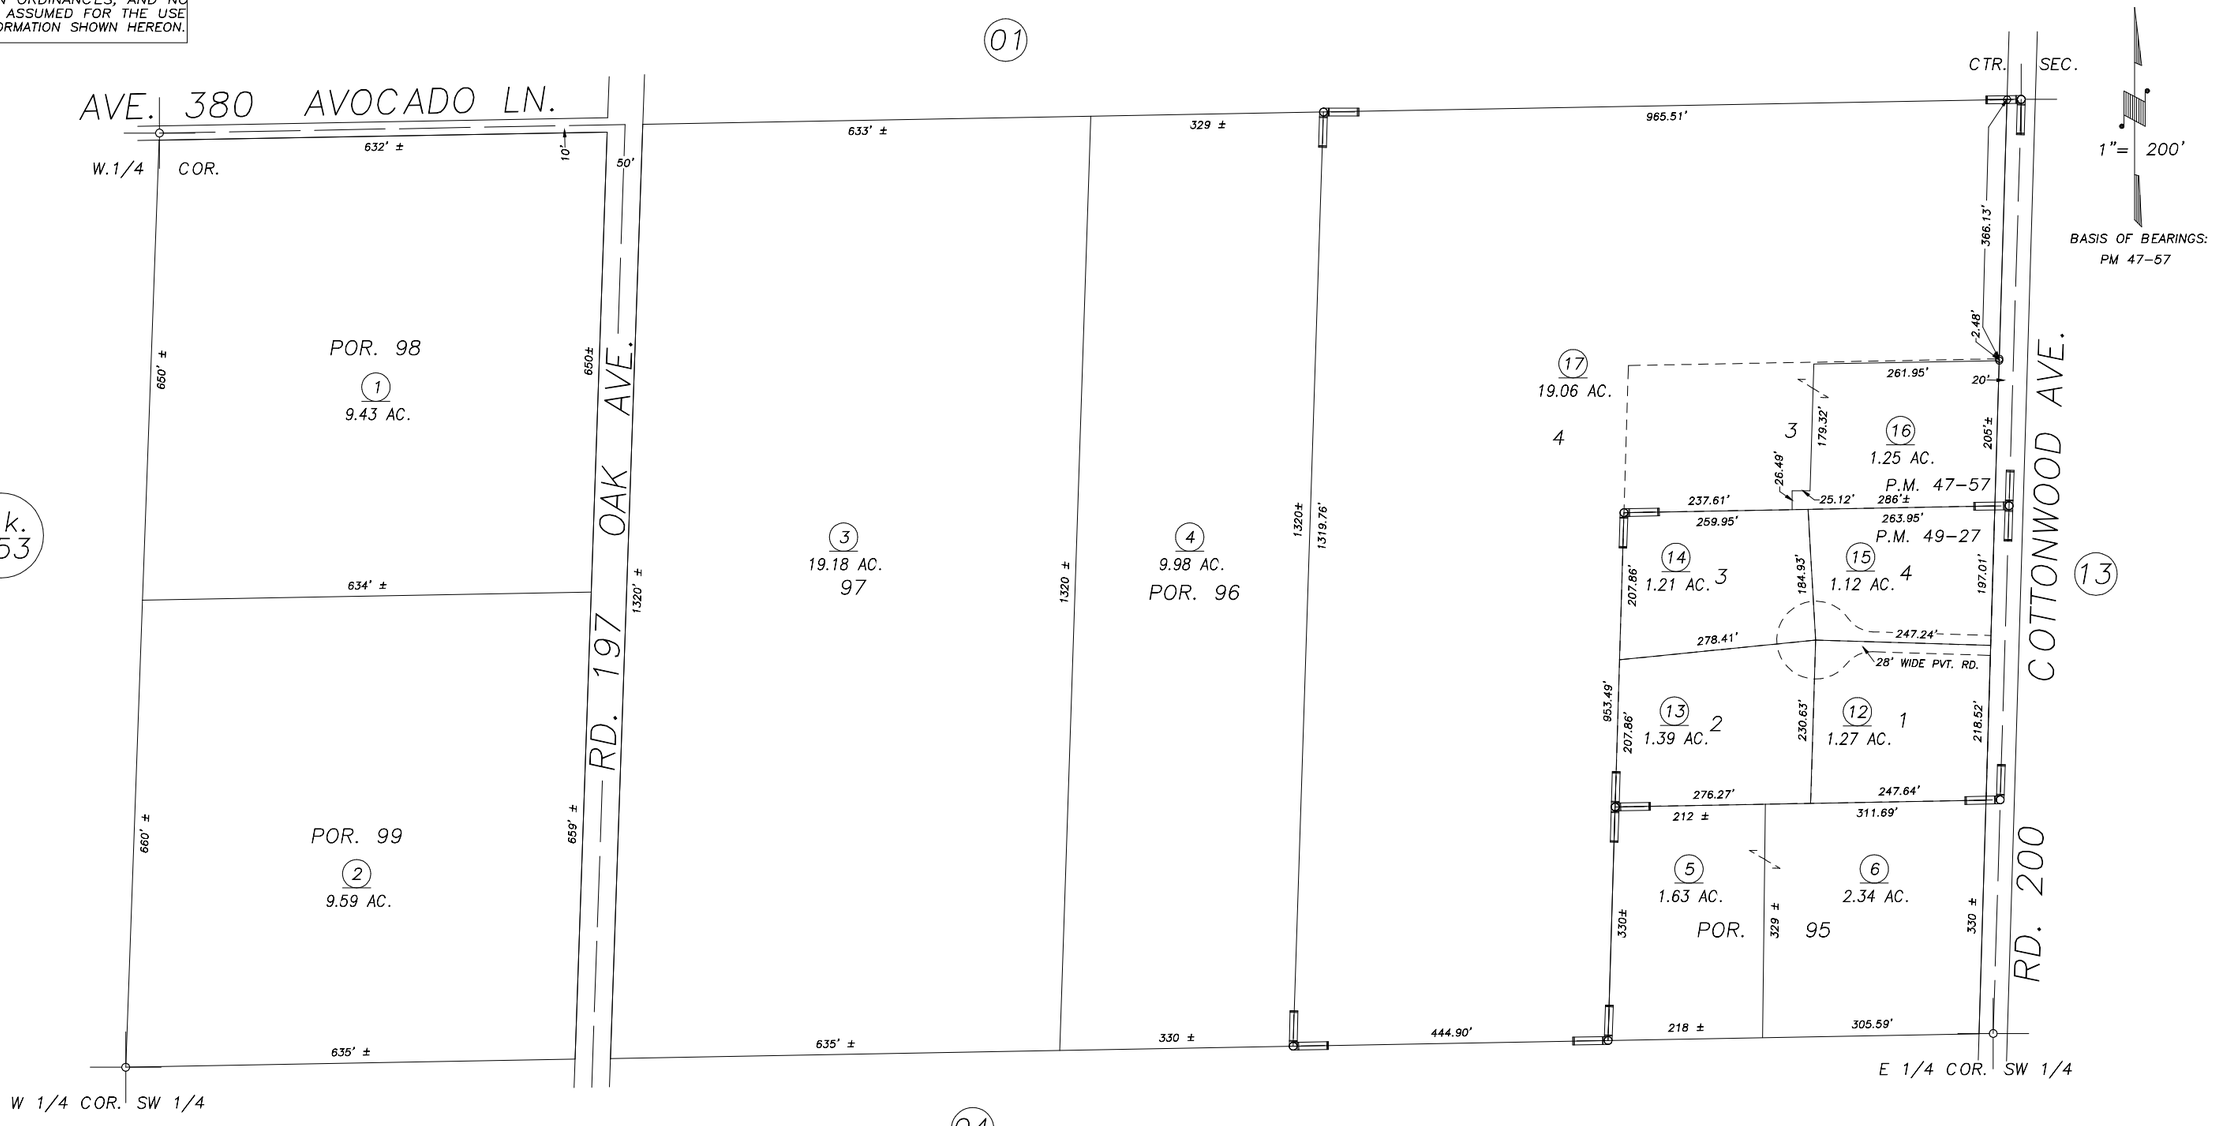

POR. NORTH WOODLAKE, R.M. 11–12
PARCEL MAP NO. 4652, P.M. 47–57
PARCEL MAP NO. 4822, P.M. 49–27

VICINITY OF WOODLAKE
ASSESSOR'S MAPS BK.055 , PG.15
COUNTY OF TULARE, CALIFORNIA, U.S.A.

NOTE: Assessor's Parcel Numbers Shown in Circles (1)
Assessor's Block Numbers Shown in Elipses (123)

REVISION	DATE	TECH
2008–0079637	08/19/2010	ASG