DISCLAIMER

THIS MAP WAS PREPARED FOR LOCAL PROPERTY ASSESSMENT PURPOSES ONLY. THE PARCELS SHOWN HEREON MAY NOT COMPLY WITH STATE AND LOCAL SUBDIVISION ORDINANCES. NO LIABILITY IS ASSUMED FOR THE USE OF THE INFORMATION HEREON.

REVISED: 07/12/2012
REASON: 2008-0068987
CAD TECH: RLW

S1/2 SEC. 14, T.17 S., R26 E. M.D.B. & M.

TAX CODE AREA **57-01**
161-011

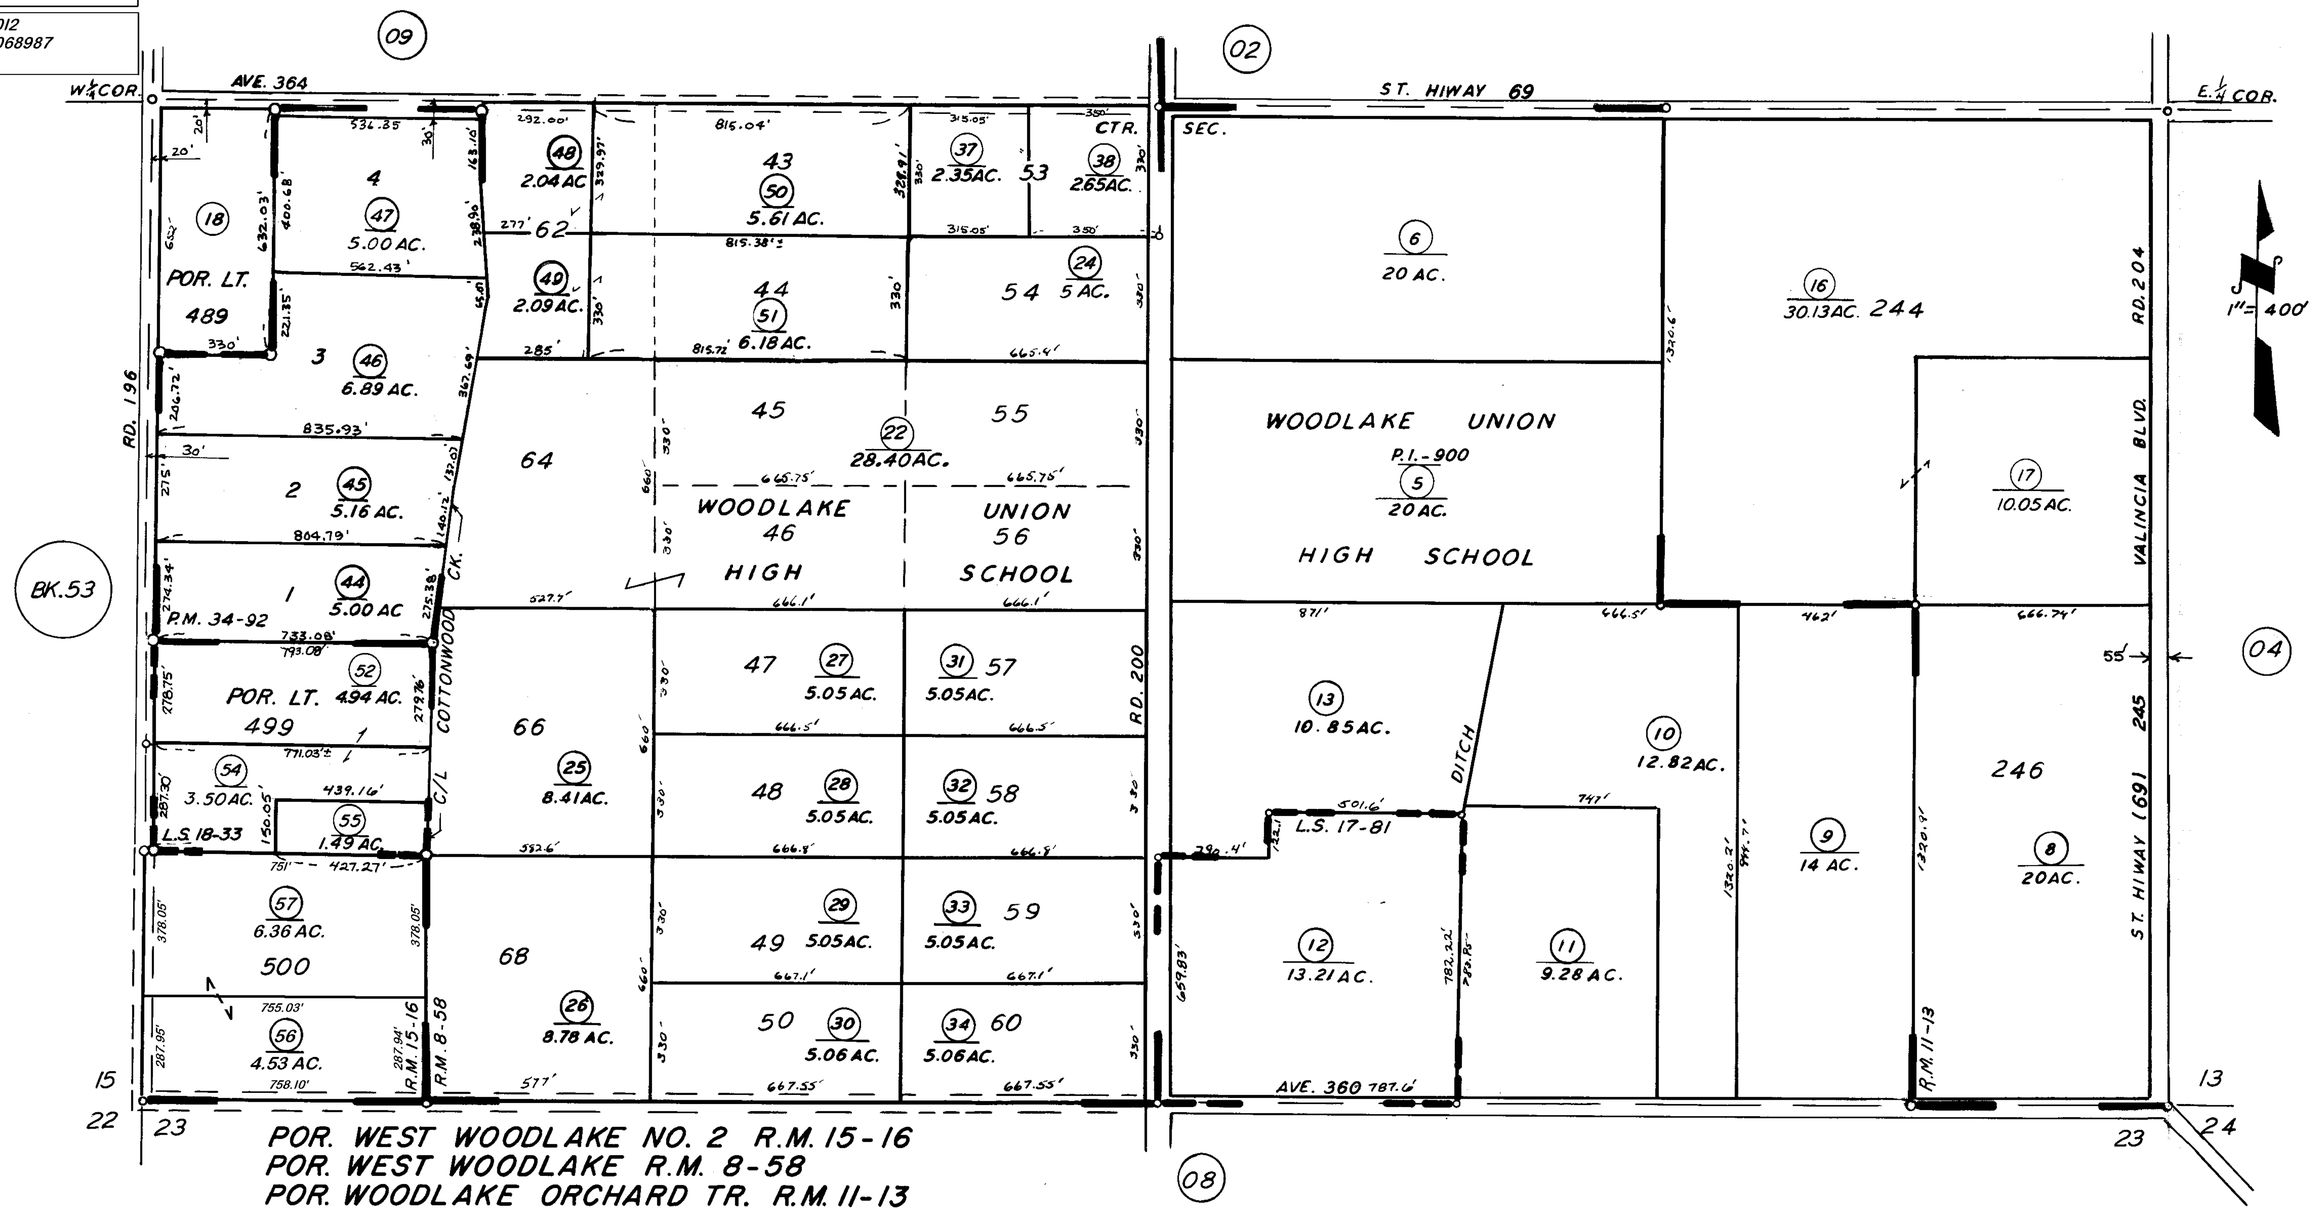

POR. WEST WOODLAKE NO. 2 R.M. 15-16
POR. WEST WOODLAKE R.M. 8-58
POR. WOODLAKE ORCHARD TR. R.M. 11-13
PARCEL MAP 3390 P.M. 34-92
RECORD OF SURVEY L.S. 17-81
RECORD OF SURVEY L.S. 18-33

ASSESSOR'S MAPS BK. 57, PG. 01
COUNTY OF TULARE, CALIF.

NOTE — ASSESSOR'S BLOCK NUMBERS SHOWN IN ELLIPSES
ASSESSOR'S PARCEL NUMBERS SHOWN IN CIRCLES