N1/2 NW1/4 SEC.14, T.17S., R.26E., M.D.B.&M.

Tax Area Codes 057–09
161–002
161–011

DISCLAIMER

THIS MAP WAS PREPARED FOR LOCAL PROPERTY ASSESSMENT PURPOSES ONLY AND THE PARCELS SHOWN HEREON MAY NOT COMPLY WITH STATE AND LOCAL SUBDIVISION ORDINANCES, AND NO LIABILITY IS ASSUMED FOR THE USE OF THE INFORMATION SHOWN HEREON.

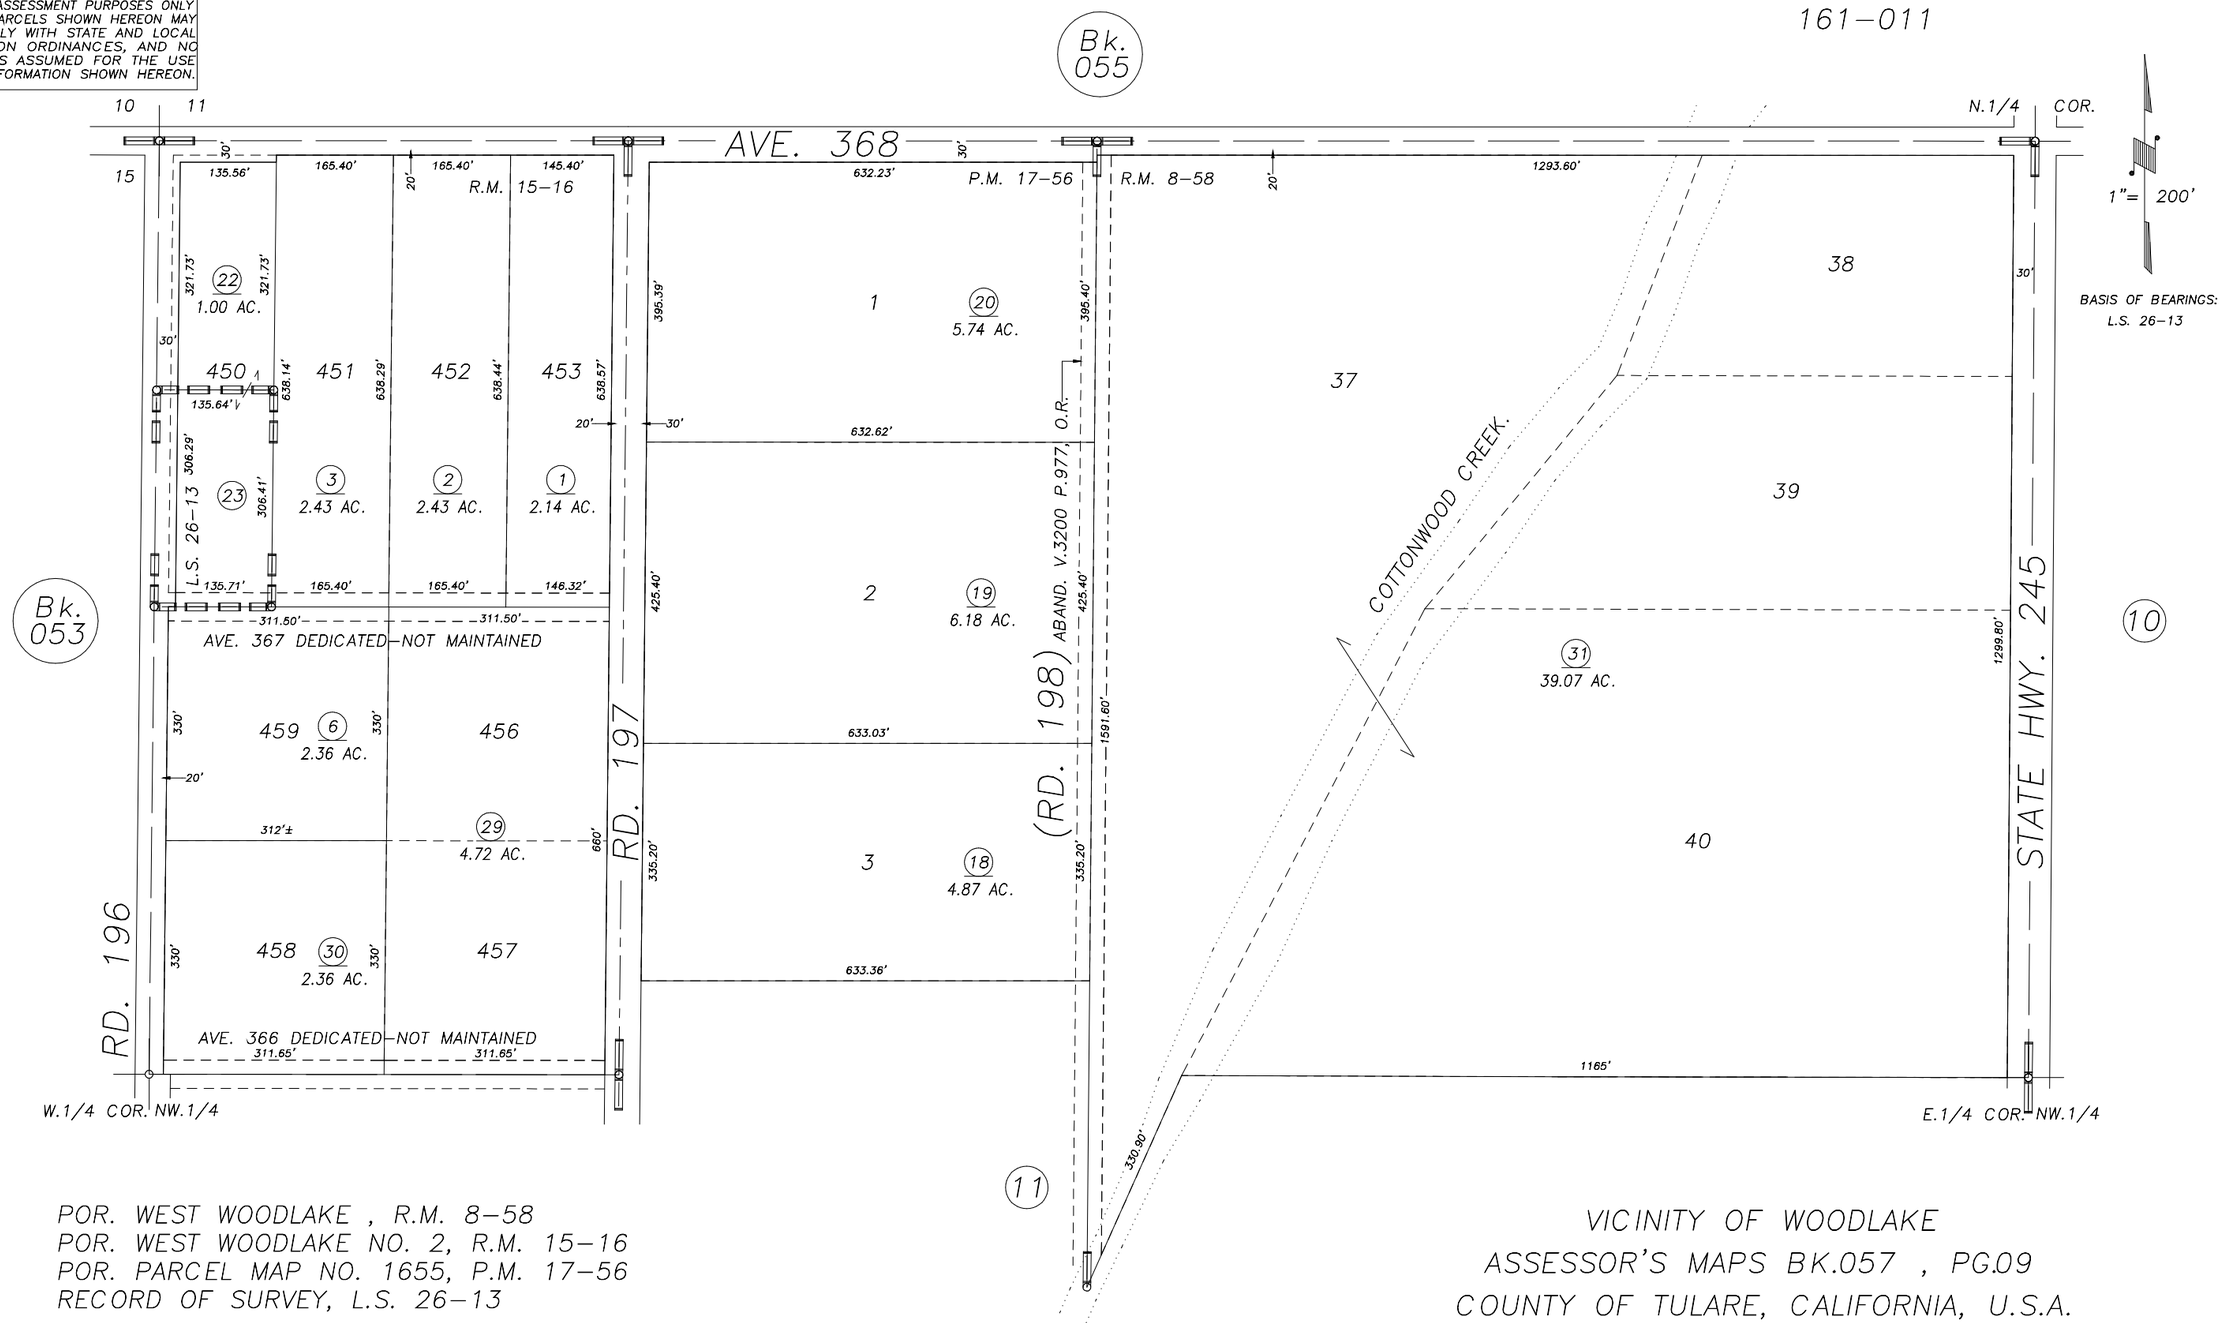

POR. WEST WOODLAKE , R.M. 8–58
POR. WEST WOODLAKE NO. 2, R.M. 15–16
POR. PARCEL MAP NO. 1655, P.M. 17–56
RECORD OF SURVEY, L.S. 26–13

VICINITY OF WOODLAKE
ASSESSOR'S MAPS BK.057 , PG.09
COUNTY OF TULARE, CALIFORNIA, U.S.A.

NOTE: Assessor's Parcel Numbers Shown in Circles (1)
Assessor's Block Numbers Shown in Elipses (123)

REVISION	DATE	TECH
2002–0012732	10/02/2003	SU