DISCLAIMER

THIS MAP WAS PREPARED FOR LOCAL PROPERTY ASSESSMENT PURPOSES ONLY. THE PARCELS SHOWN HEREON MAY NOT COMPLY WITH STATE AND LOCAL SUBDIVISION ORDINANCES. NO LIABILITY IS ASSUMED FOR THE USE OF THE INFORMATION HEREON.

REVISED: 04/11/2013
REASON: 2012-006661I
CAD TECH: ASG

S½ SEC. 26, T. 17S., R. 26E., M.D.B. & M.

TAX CODE AREA
161-011
161-002

59-08

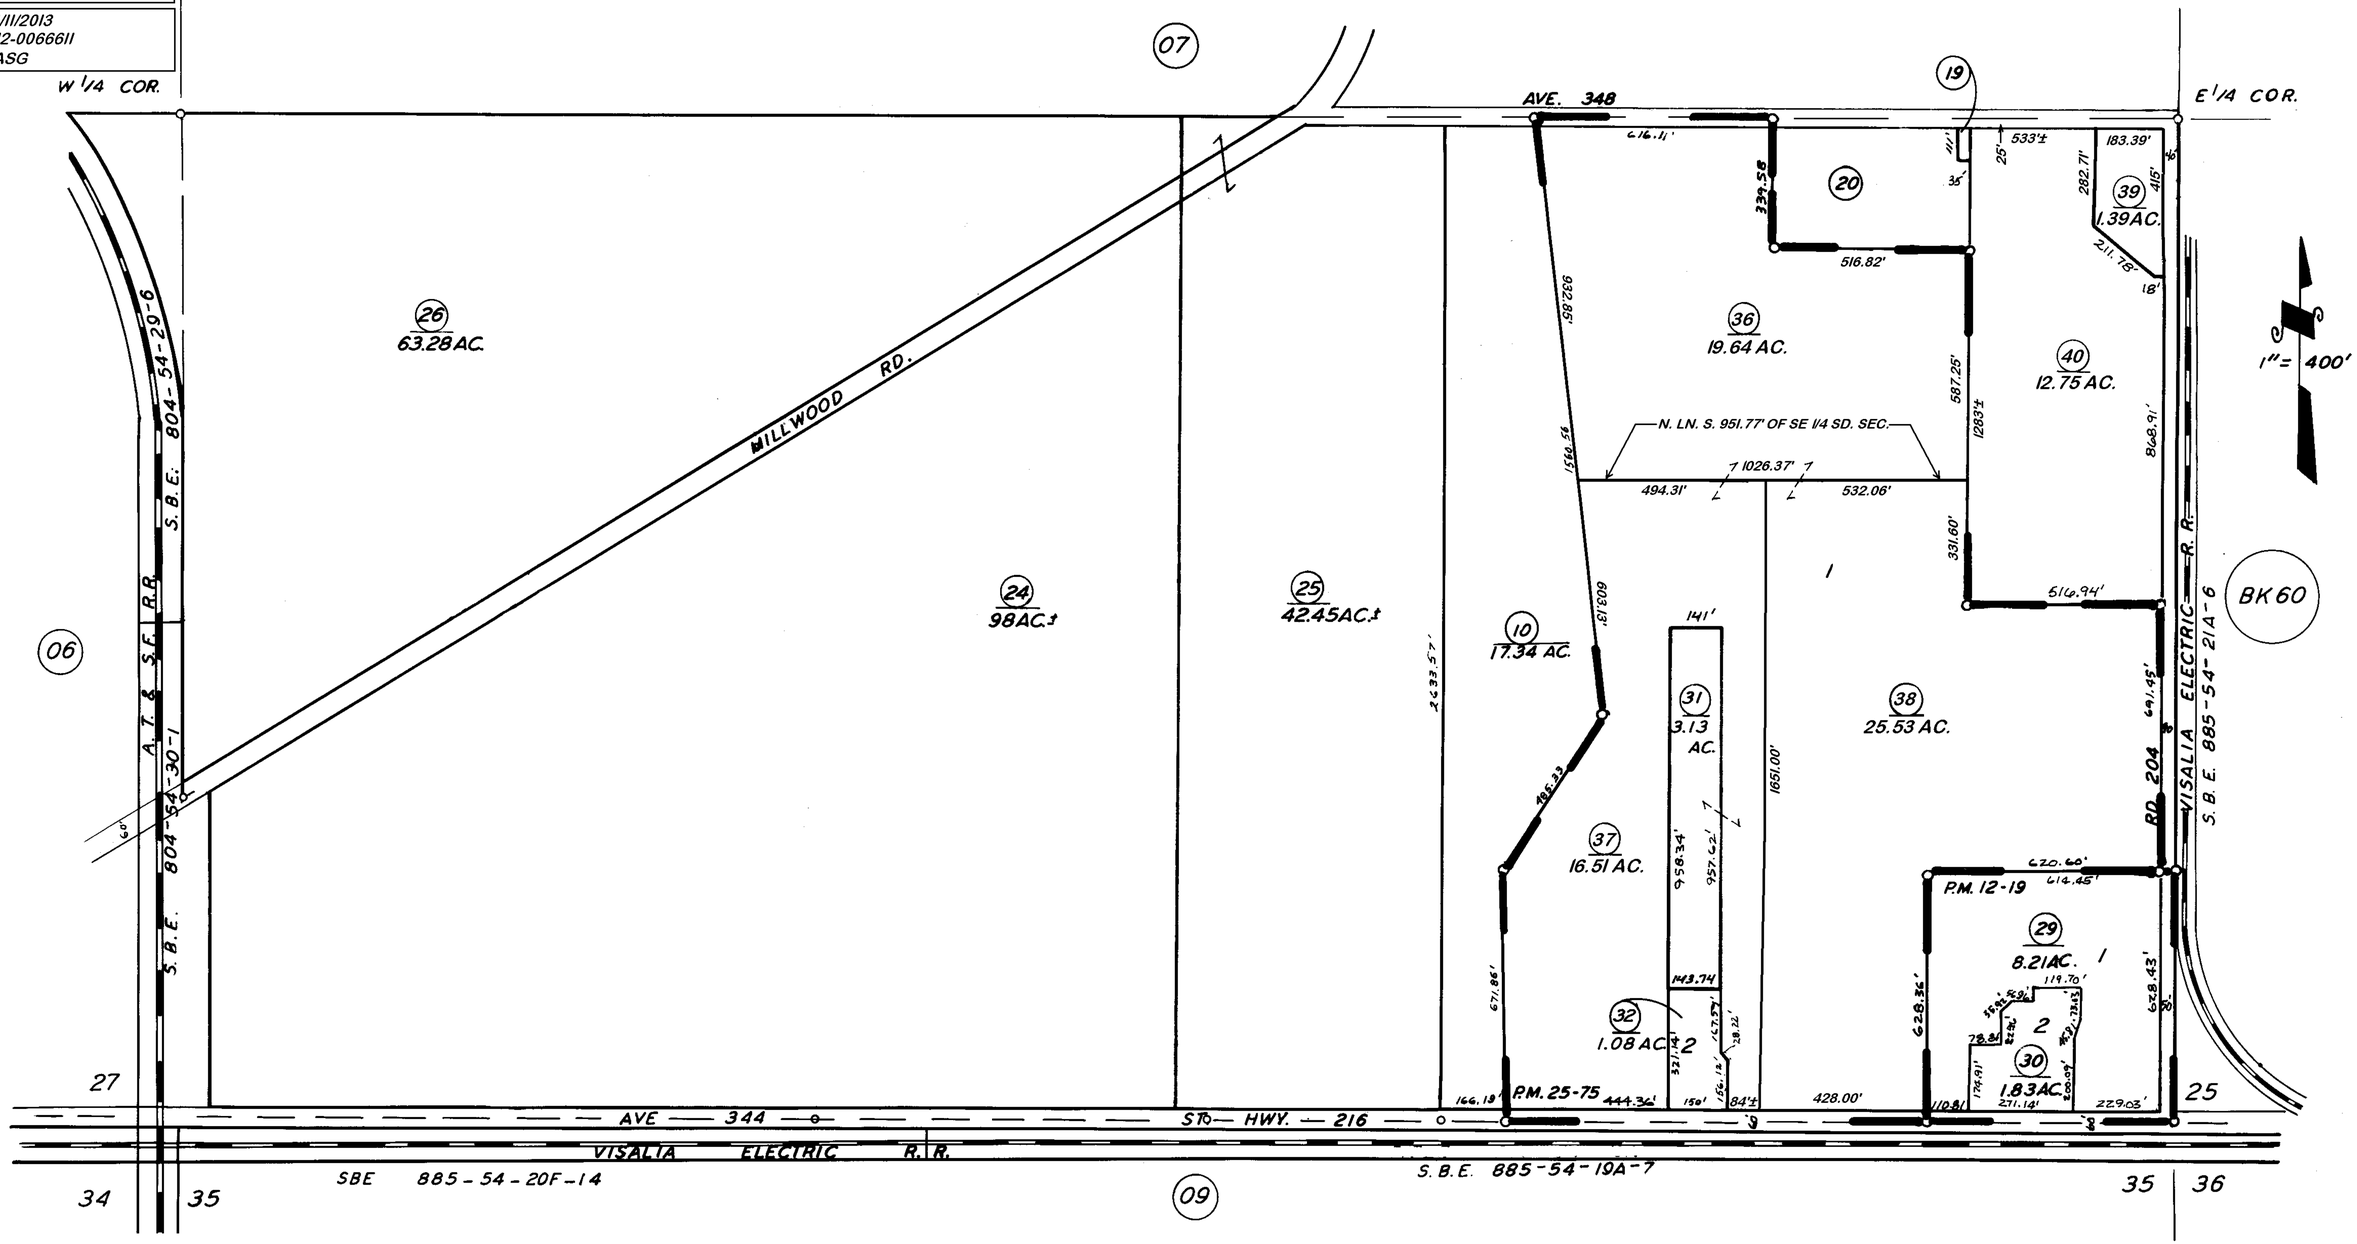

REF. REC. OF SURVEY R.M 6-124

PARCEL MAP 2474, P.M. 25-75
PARCEL MAP 1118, P.M. 12-19

ASSESSOR'S MAPS BK. 59 PG. 08
COUNTY OF TULARE, CALIF.

NOTE — ASSESSOR'S BLOCK NUMBERS SHOWN IN ELLIPSES
ASSESSOR'S PARCEL NUMBERS SHOWN IN CIRCLES