N1/2 OF NW1/4 OF NE1/4 SEC.25, T.17S., R.26E., M.D.B.&M.

Tax Area Codes 060–01
007–006
007–001
161–001

Bk. 057

DISCLAIMER

THIS MAP WAS PREPARED FOR LOCAL PROPERTY ASSESSMENT PURPOSES ONLY AND THE PARCELS SHOWN HEREON MAY NOT COMPLY WITH STATE AND LOCAL SUBDIVISION ORDINANCES, AND NO LIABILITY IS ASSUMED FOR THE USE OF THE INFORMATION SHOWN HEREON.

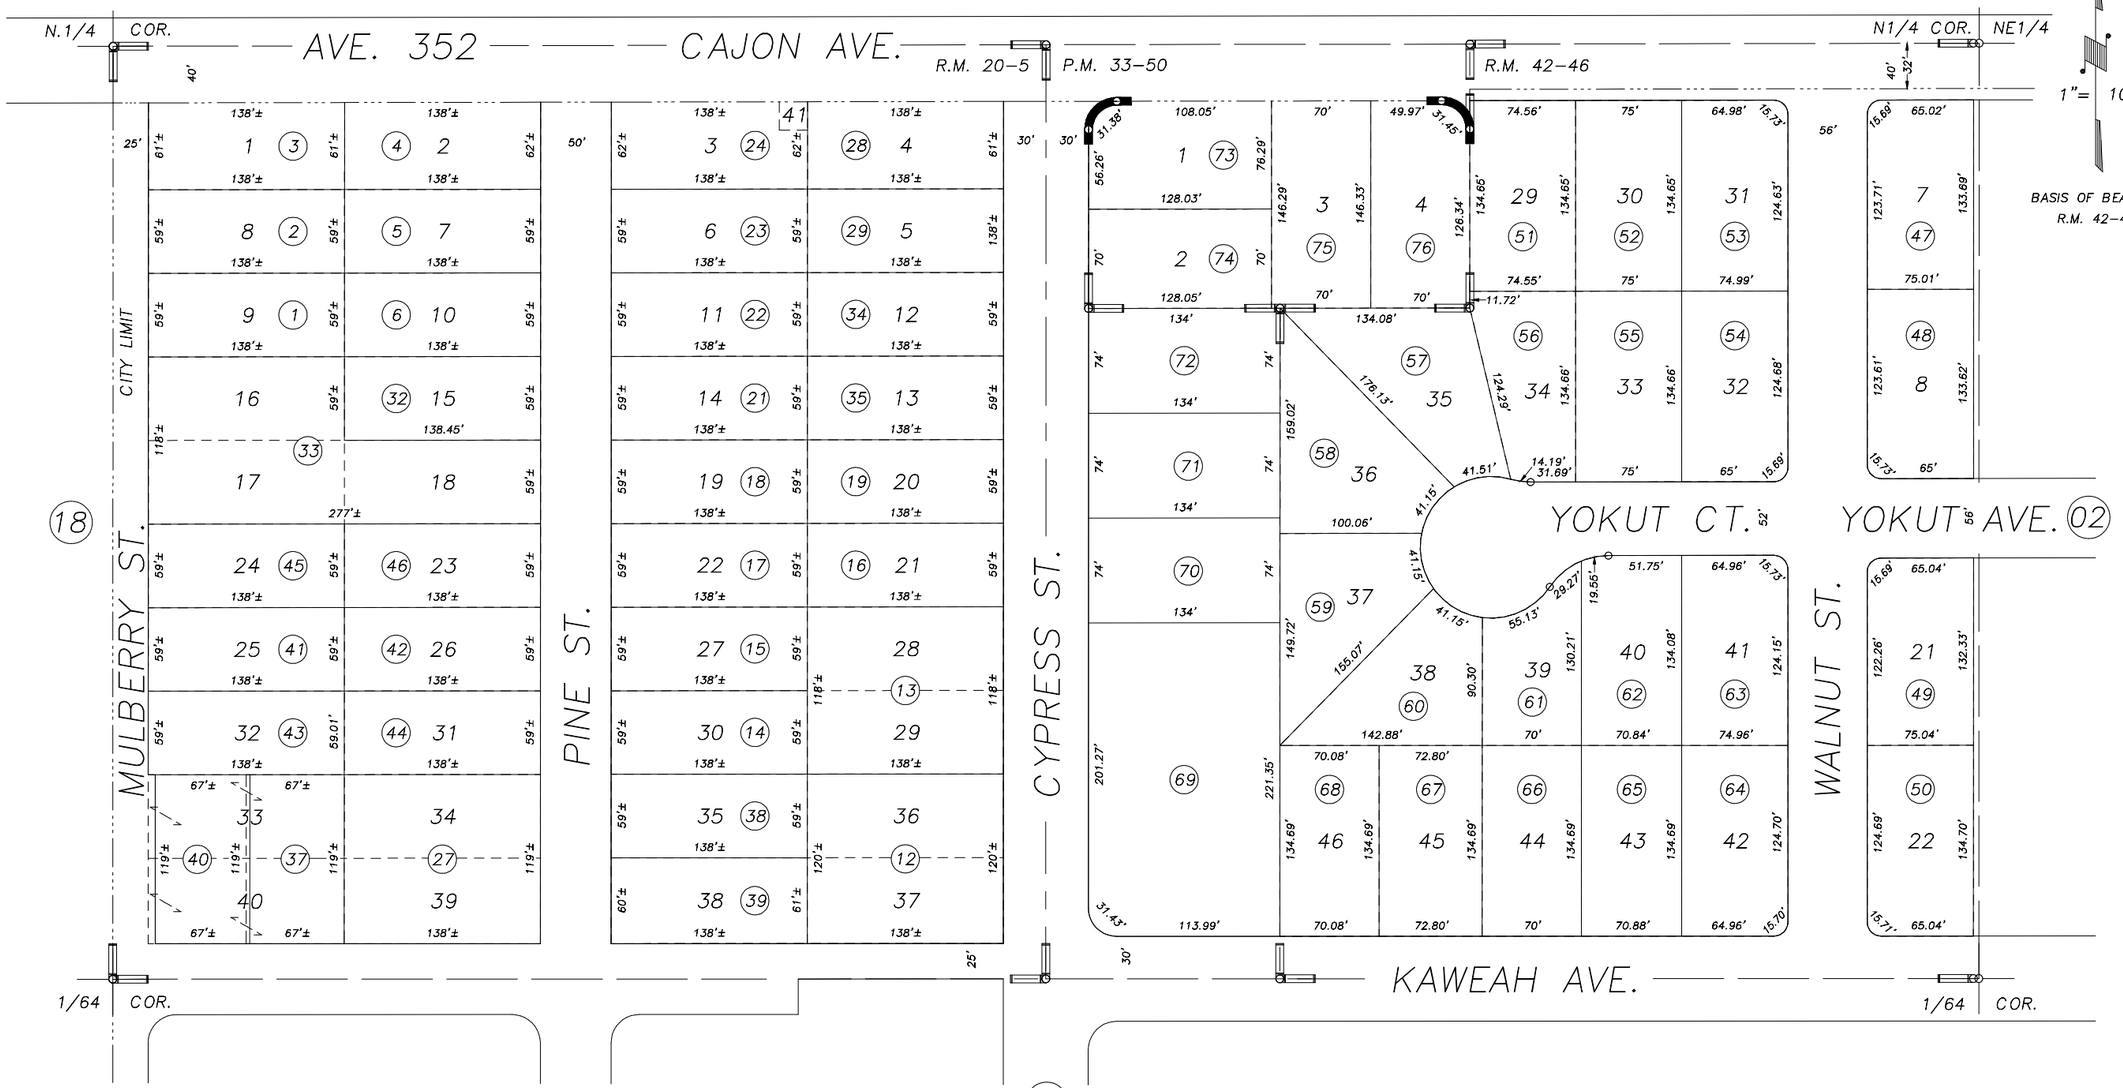

BAKERSFIELD BOX COMPANY SUBDIVISION, R.M. 20–5
PARCEL MAP NO. 3248, P.M. 33–50
MAJESTIC NO. 4, R.M. 42–46

VICINITY OF WOODLAKE
ASSESSOR'S MAPS BK.60 , PG.01
COUNTY OF TULARE, CALIFORNIA, U.S.A.

NOTE: Assessor's Parcel Numbers Shown in Circles (1)
Assessor's Block Numbers Shown in Elipses (123)

REVISION	DATE	TECH
2006–0132123	03/21/2007	JRS