POR. SE¼ OF NE¼ SEC. 25, T. 17 S., R. 26 E., M. D. B. & M.

TAX CODE AREA 007-006

060 - 03

DISCLAIMER

THIS MAP WAS PREPARED FOR LOCAL PROPERTY ASSESSMENT PURPOSES ONLY. THE PARCELS SHOWN HEREON MAY NOT COMPLY WITH STATE AND LOCAL SUBDIVISION ORDINANCES. NO LIABILITY IS ASSUMED FOR THE USE OF THE INFORMATION HEREON.

REVISED: 09/28/2009
REASON: UPDATE ADJ. PG.
CAD TECH: LLB

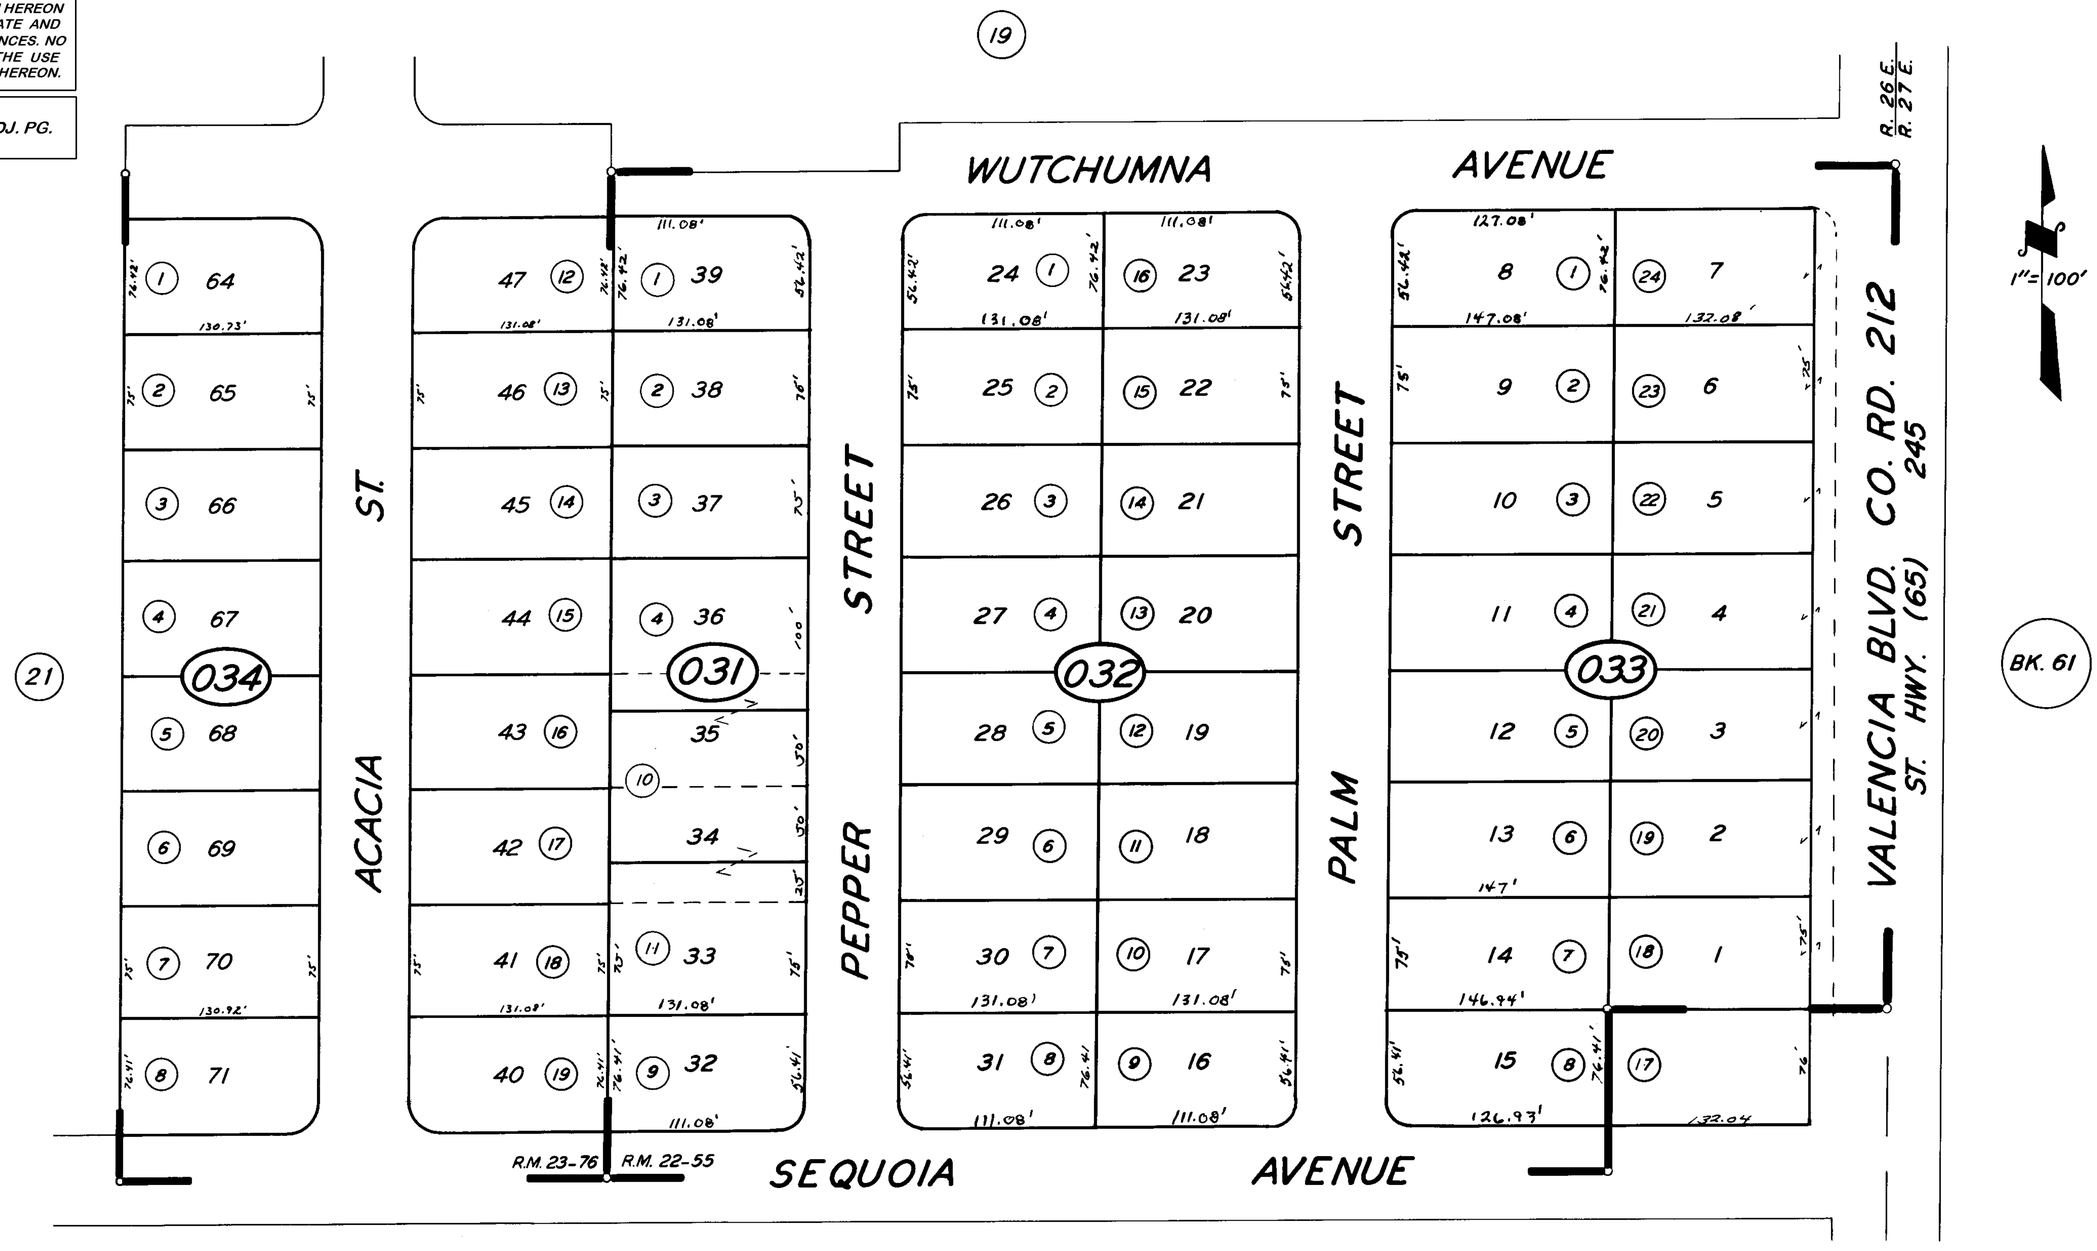

KAWEAH SUBDIVISON, R. M. 22-55
POR. KAWEAH SUB. NO. 2 R.M. 23-76

CITY OF WOODLAKE
ASSESSOR'S MAPS BK. 060, PG. 03
COUNTY OF TULARE, CALIF.

NOTE — ASSESSOR'S BLOCK NUMBERS SHOWN IN ELLIPSES
ASSESSOR'S PARCEL NUMBERS SHOWN IN CIRCLES