DISCLAIMER

THIS MAP WAS PREPARED FOR LOCAL PROPERTY ASSESSMENT PURPOSES ONLY. THE PARCELS SHOWN HEREON MAY NOT COMPLY WITH STATE AND LOCAL SUBDIVISION ORDINANCES. NO LIABILITY IS ASSUMED FOR THE USE OF THE INFORMATION HEREON. R & T CODE SEC. 327, 408.3, ETC.

REVISED: 04/13/2016
REASON: 2016-0011471
CAD TECH: NFL

N 1/2 OF NE 1/4 OF NE 1/4 SEC. 36, T. 17 S., R. 26 E., M.D.B.&M.

TAX CODE AREA
007-006

060-13

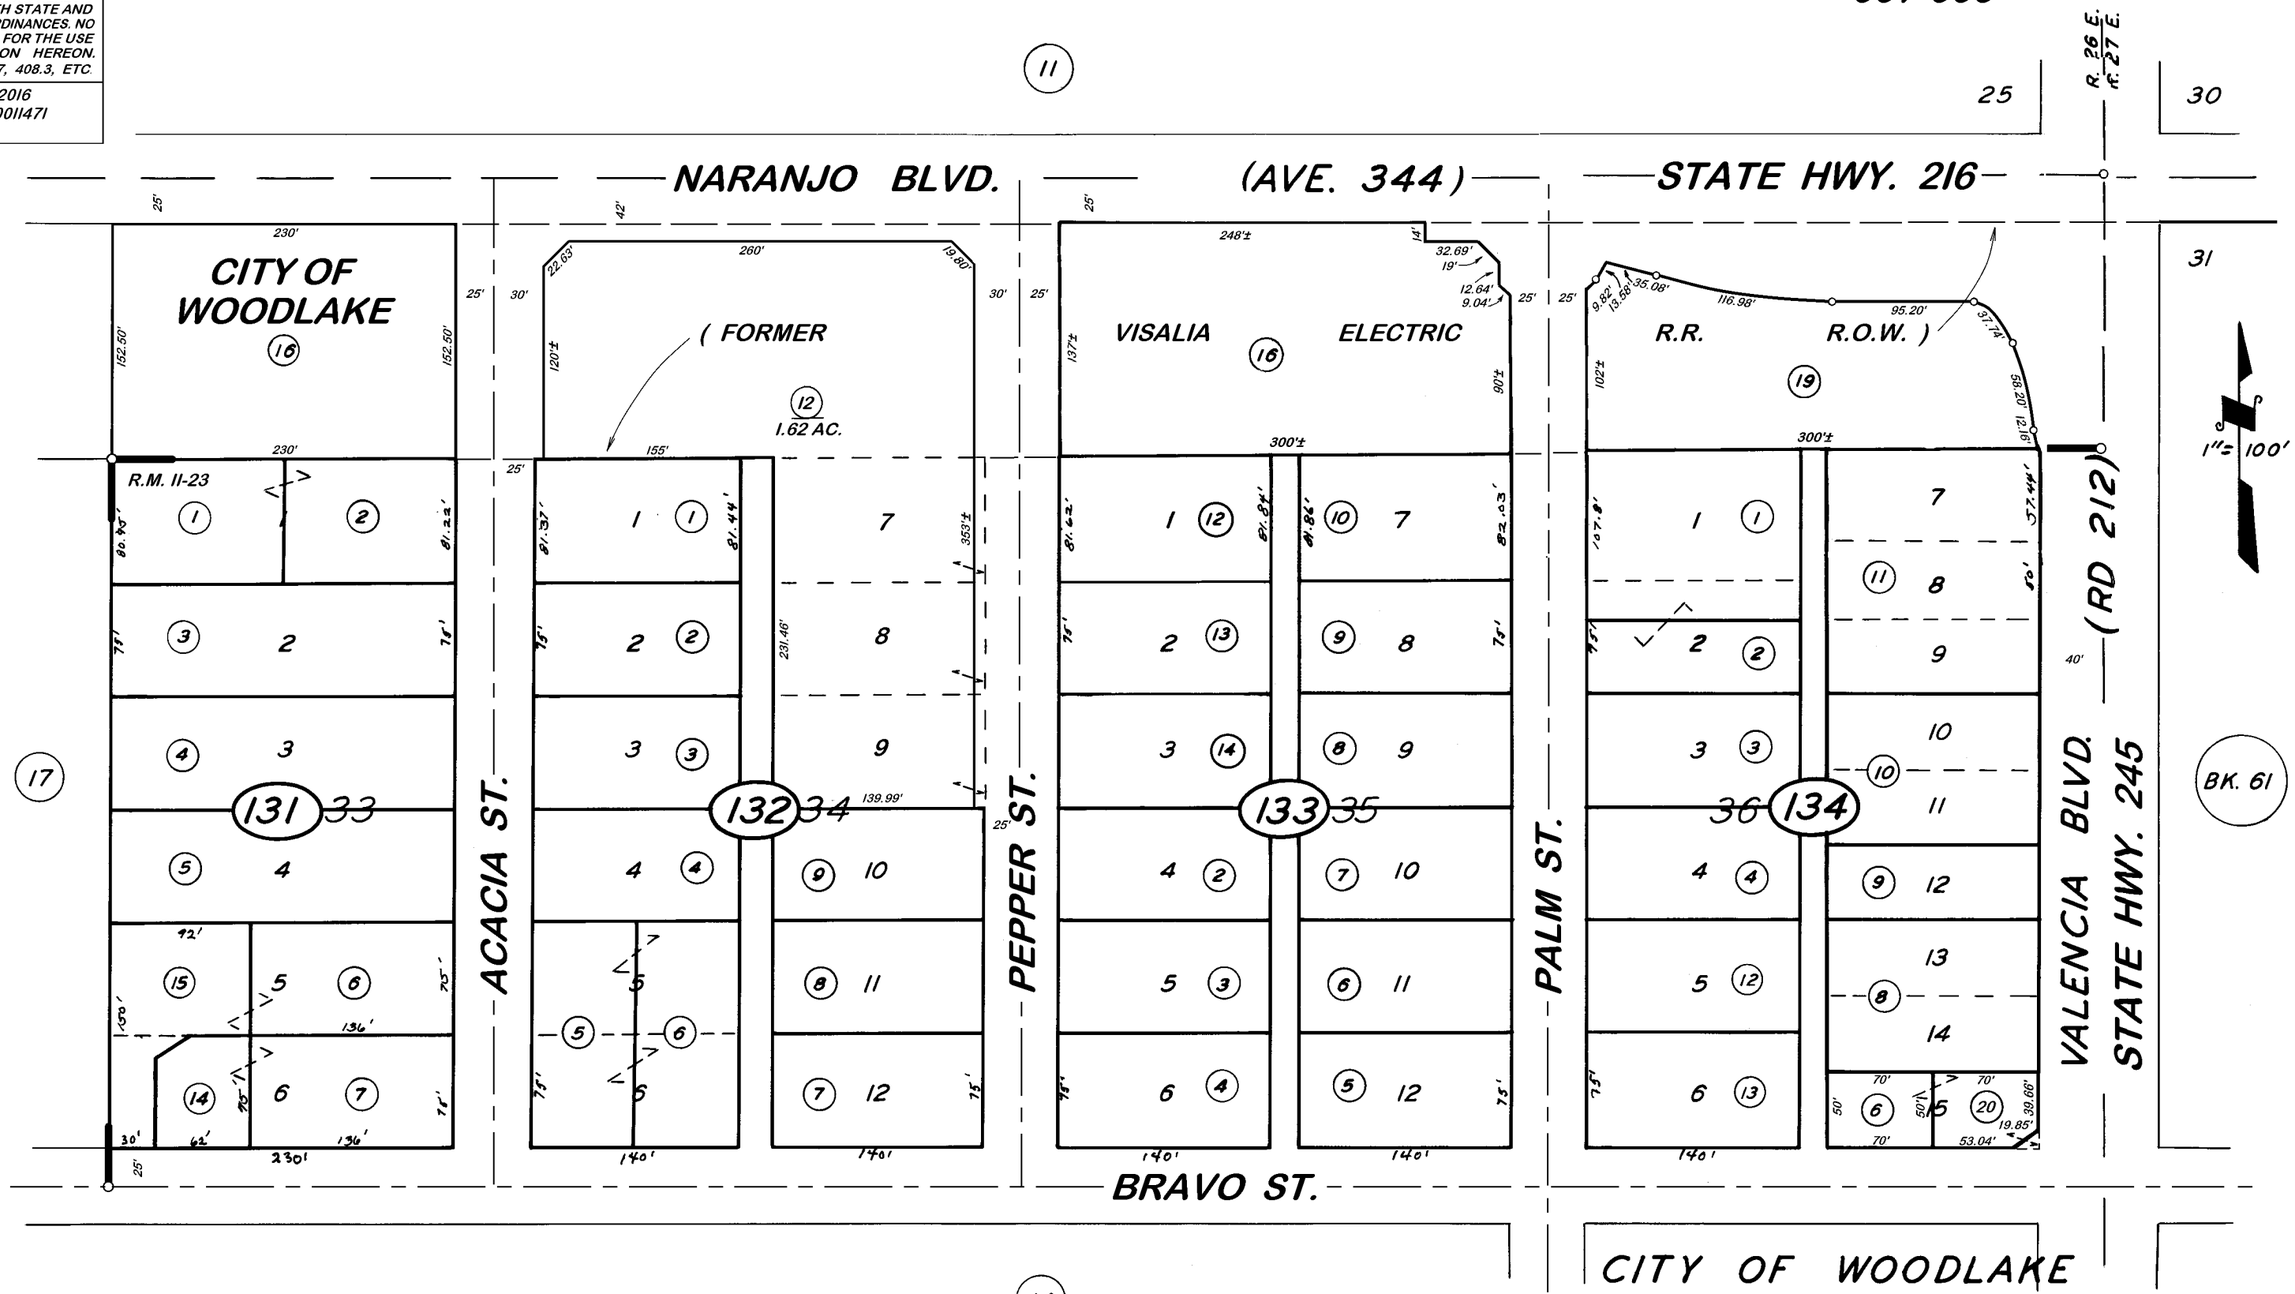

POR. TOWN OF WOODLAKE, R.M. II-23

ASSESSOR'S MAPS BK. 60, PG. 13

COUNTY OF TULARE, CALIF.

NOTE — ASSESSOR'S BLOCK NUMBERS SHOWN IN ELLIPSES
ASSESSOR'S PARCEL NUMBERS SHOWN IN CIRCLES