DISCLAIMER

THIS MAP WAS PREPARED FOR LOCAL PROPERTY ASSESSMENT PURPOSES ONLY. THE PARCESL SHOWN HEREON MAY NOT COMPLY WITH STATE AND LOCAL SUBDIVISION ORDINANCES. NO LIABILITY IS ASSUMED FOR THE USE OF THE INFORMATION HEREON. R & T CODE SEC. 327, 408.3, ETC.

REVISED: 10/06/2014
REASON: 2014-0046191
CAD TECH: LLB

N1/2 SEC. 36, T.17S., R.26E., M.D.B.&M.

TAX CODE AREA
007-001 007-006
007-007 007-018
007-019 161-001
161-011

060-17

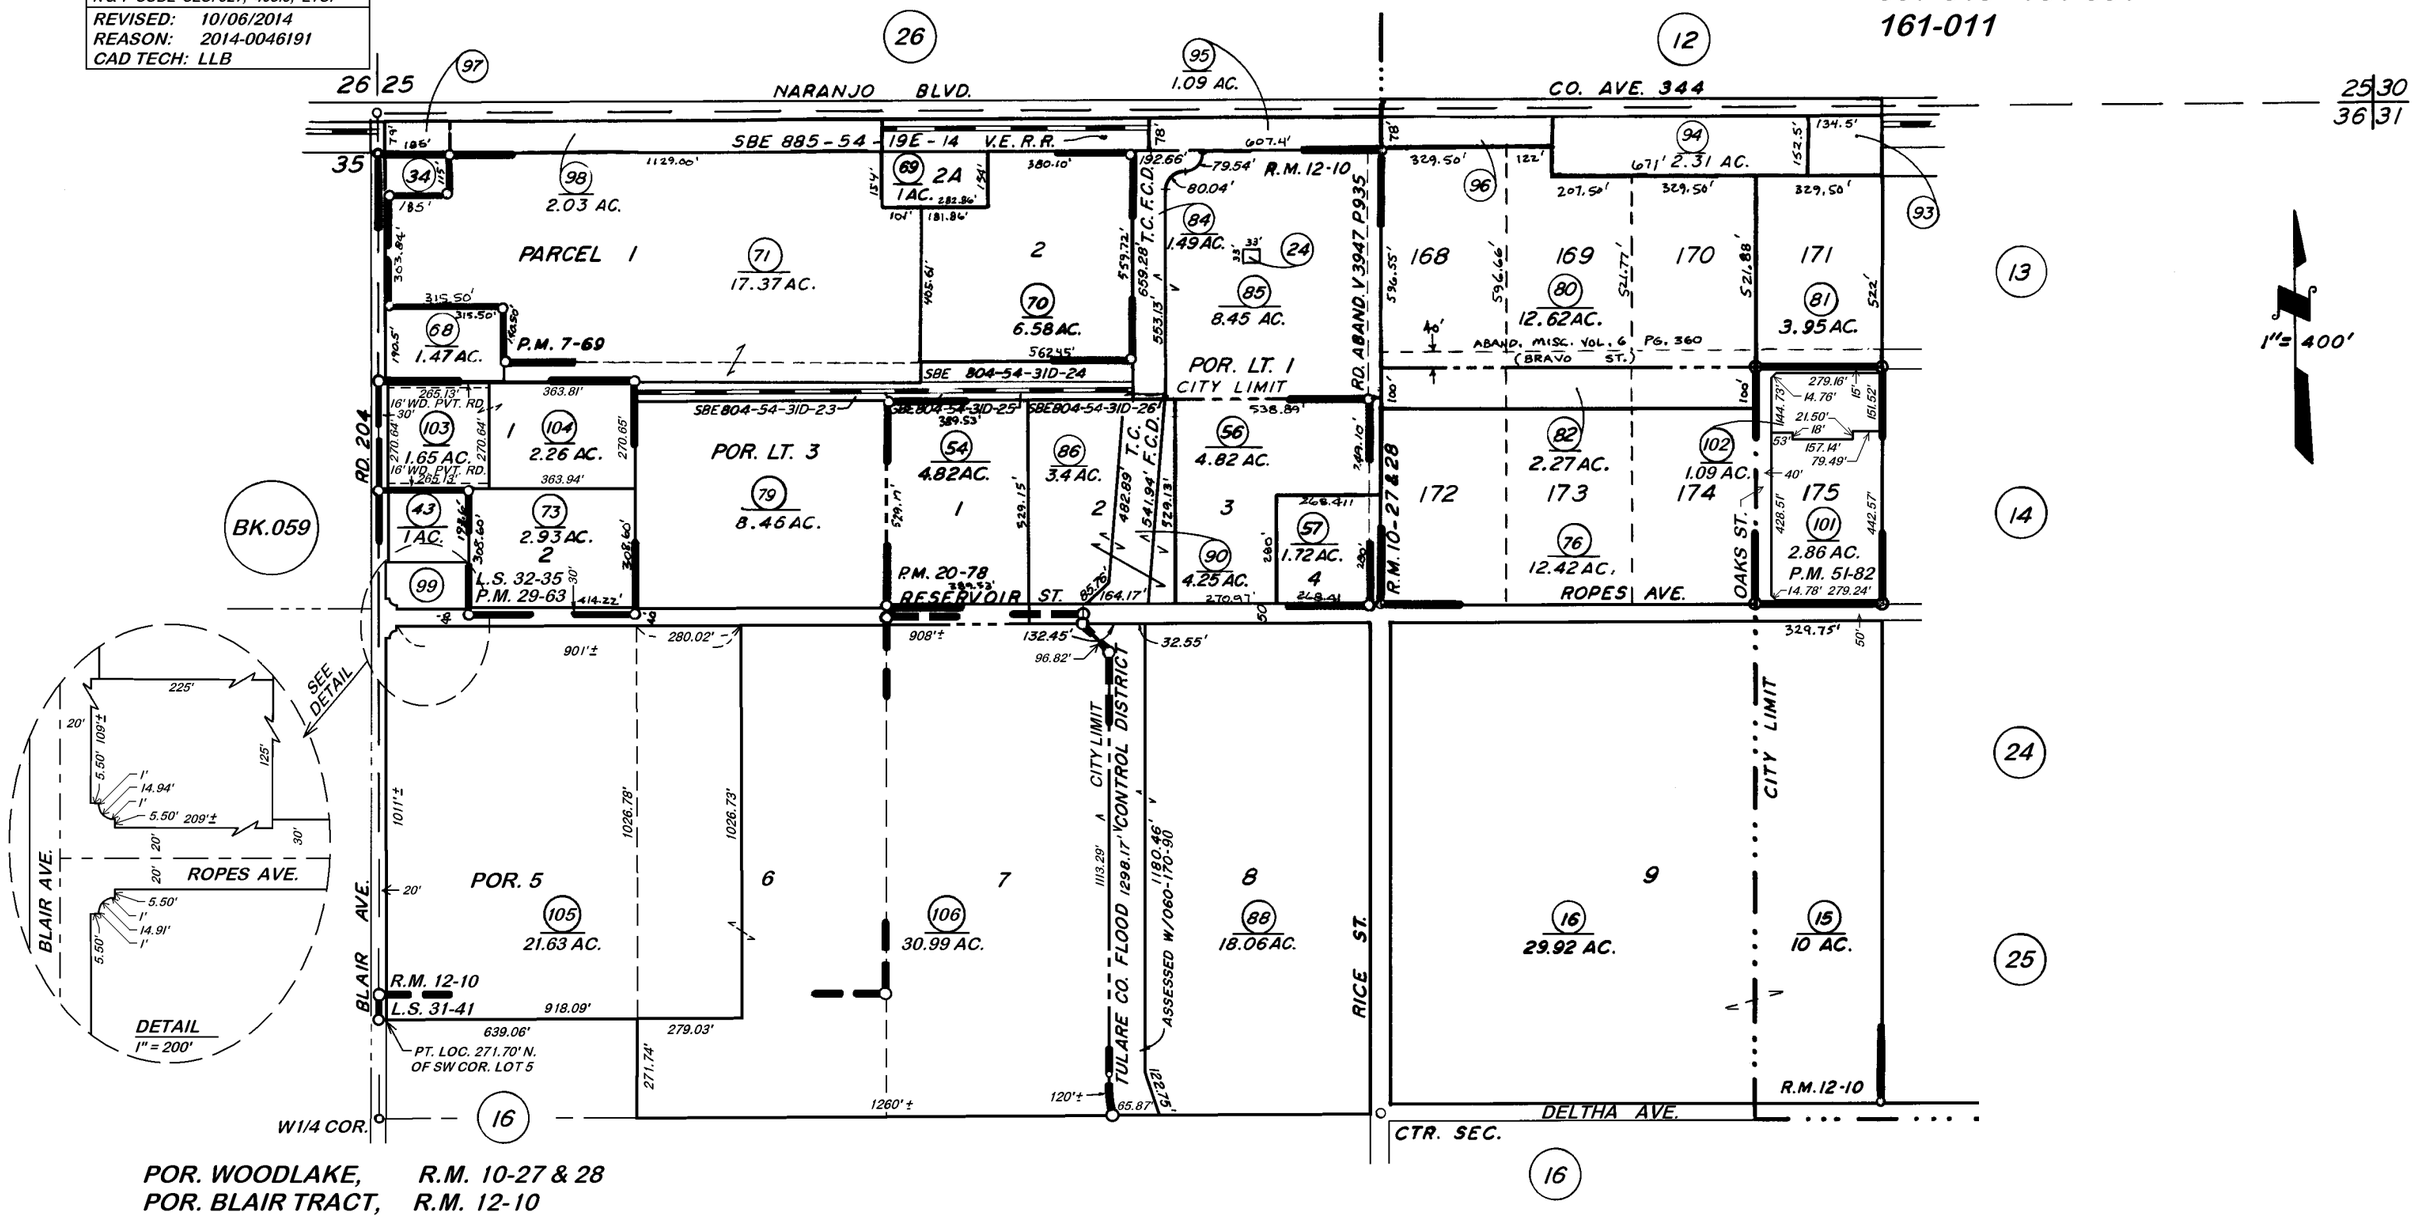

POR. WOODLAKE, R.M. 10-27 & 28
POR. BLAIR TRACT, R.M. 12-10
PARCEL MAP NO. 669, P.M. 7-69
PARCEL MAP NO. 1977, P.M. 20-78
PARCEL MAP NO. 2861, P.M. 29-62
POR. RECORD OF SURVEY, L.S. 31-41
PARCEL MAP NO. 5076, P.M. 51-82
RECORD OF SURVEY, L.S. 32-35

VICINITY OF WOODLAKE

ASSESSOR'S MAPS BK. 060, PG. 17
COUNTY OF TULARE, CALIF.

NOTE — ASSESSOR'S BLOCK NUMBERS SHOWN IN ELLIPSES
ASSESSOR'S PARCEL NUMBERS SHOWN IN CIRCLES