S1/2 OF SW1/4 SEC.36, T.17S., R.26E., M.D.B.&M.

Tax Area Codes 060–23
161–013
007–014

DISCLAIMER

THIS MAP WAS PREPARED FOR LOCAL PROPERTY ASSESSMENT PURPOSES ONLY AND THE PARCELS SHOWN HEREON MAY NOT COMPLY WITH STATE AND LOCAL SUBDIVISION ORDINANCES, AND NO LIABILITY IS ASSUMED FOR THE USE OF THE INFORMATION SHOWN HEREON.

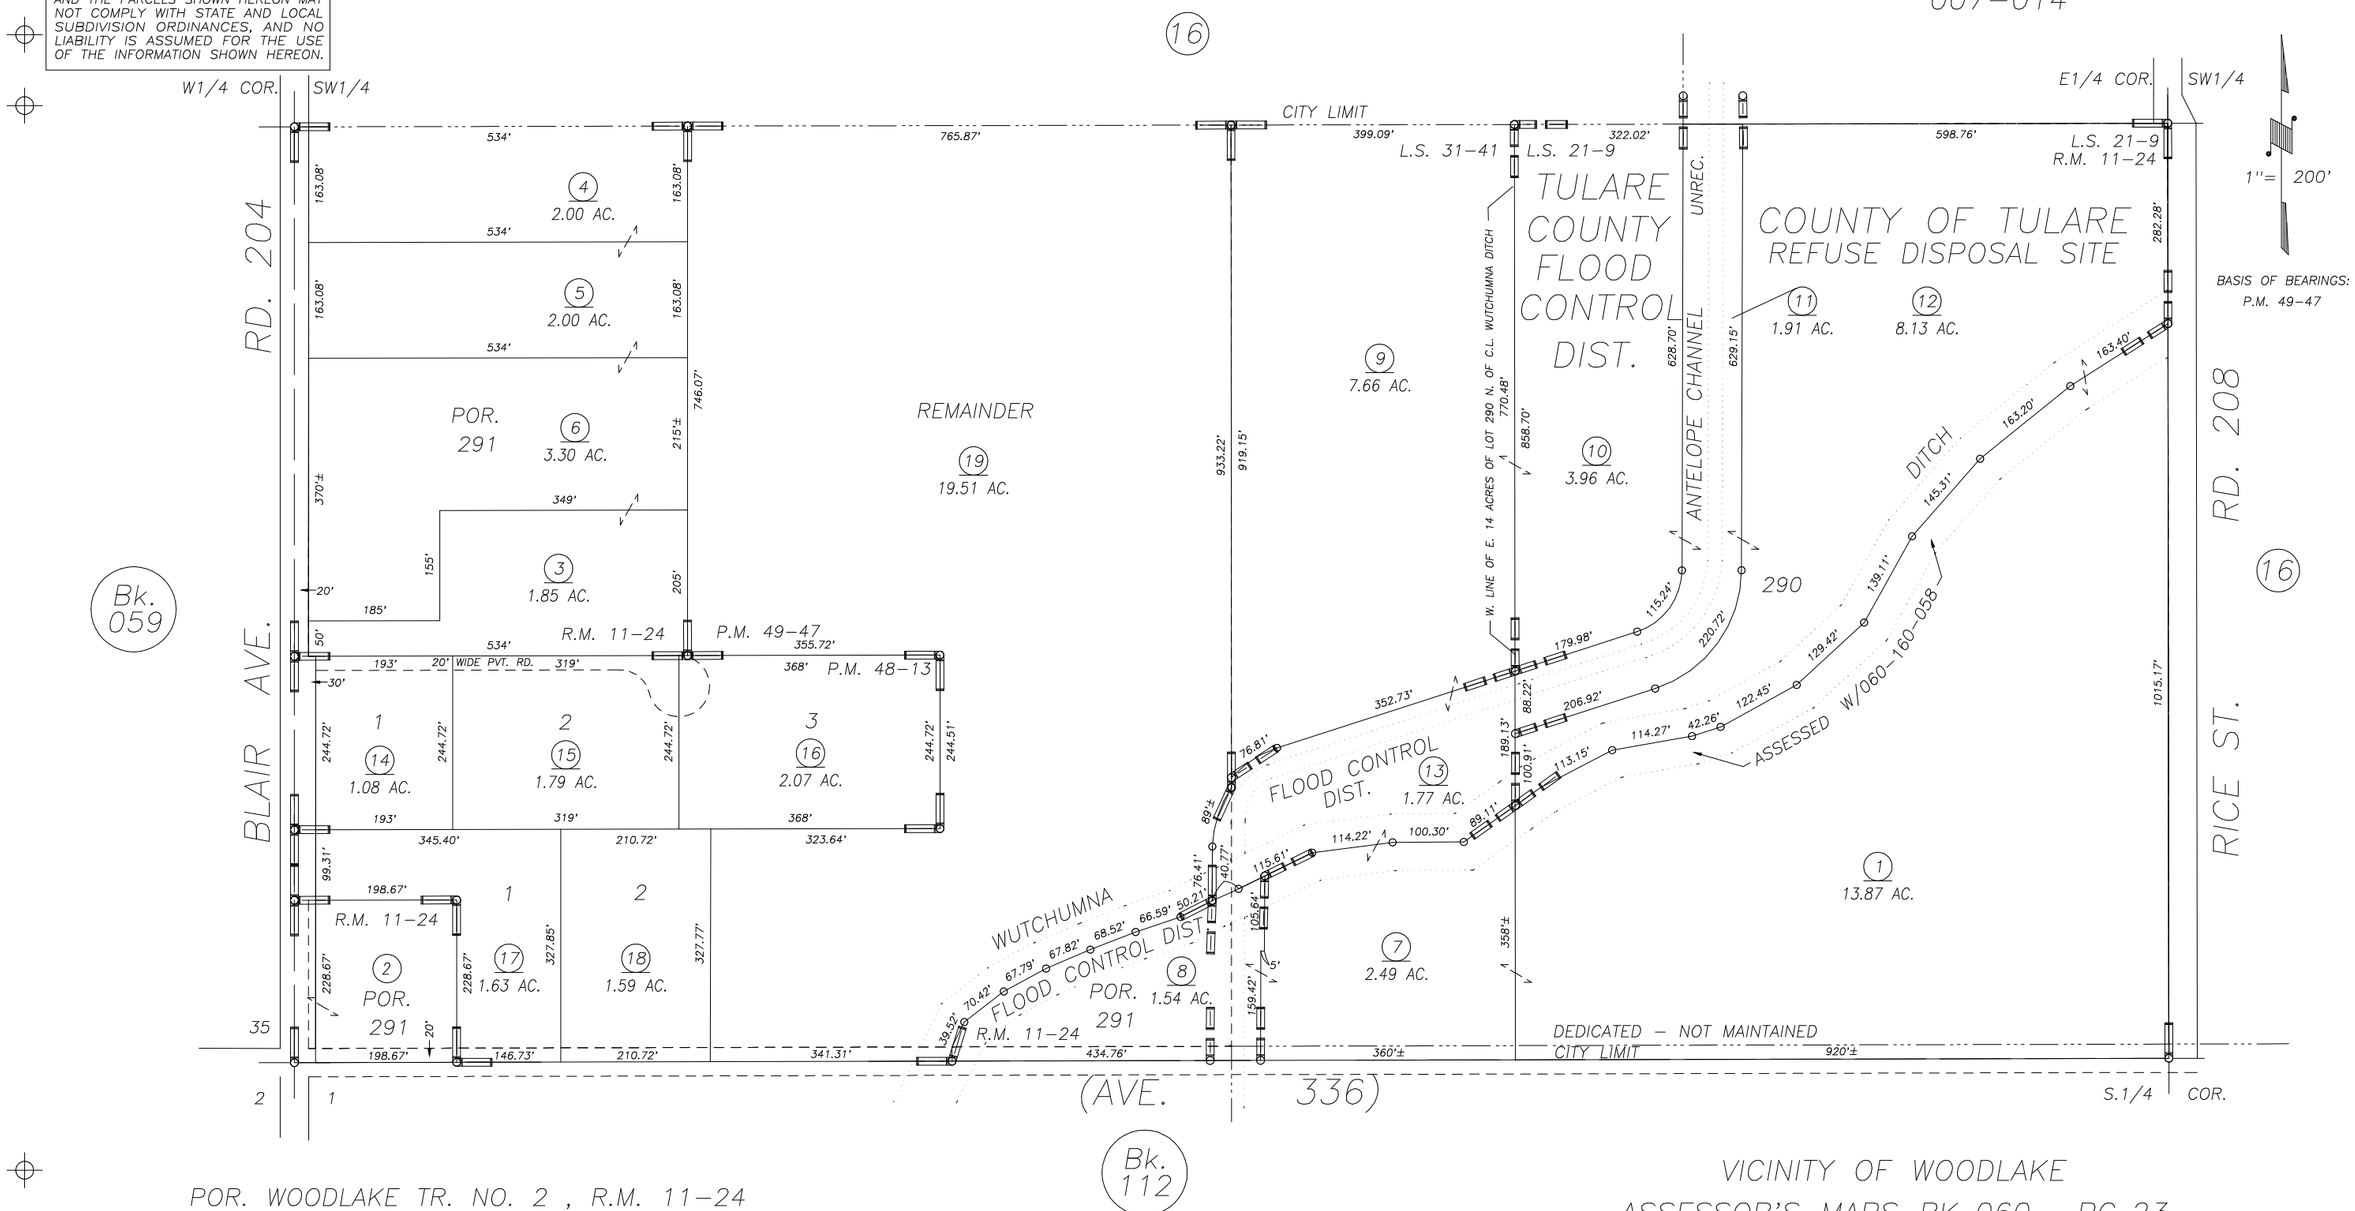

POR. WOODLAKE TR. NO. 2 , R.M. 11–24
RECORD OF SURVEY, L.S. 21–9
PARCEL MAP NO. 4708, P.M. 48–13
PARCEL MAP NO. 4842, P.M.49–47
POR. ANTELOPE CHANNEL SURVEY, UNREC.
POR. RECORD OF SURVEY, L.S. 31–41

VICINITY OF WOODLAKE
ASSESSOR'S MAPS BK. 060 , PG. 23
COUNTY OF TULARE, CALIFORNIA, U.S.A.

NOTE: Assessor's Parcel Numbers Shown in Circles (1)
Assessor's Block Numbers Shown in Elipses (123)

REVISION	DATE	TECH
2012–0033040	04/15/2013	RLW