DISCLAIMER

THIS MAP WAS PREPARED FOR LOCAL PROPERTY ASSESSMENT PURPOSES ONLY. THE PARCELS SHOWN HEREON MAY NOT COMPLY WITH STATE AND LOCAL SUBDIVISION ORDINANCES. NO LIABILITY IS ASSUMED FOR THE USE OF THE INFORMATION HEREON. R & T CODE SEC. 327, 408.3, ETC.

REVISED: 5/20/2021
REASON: T.R.A.C. CHANGE
CAD TECH: JDF

W 1/2 OF NW 1/4 OF NW 1/4 SEC. 30, T. 17 S., R. 27 E., M.D.B. & M.

TAX CODE AREA 61-01
007-001
007-006
007-017

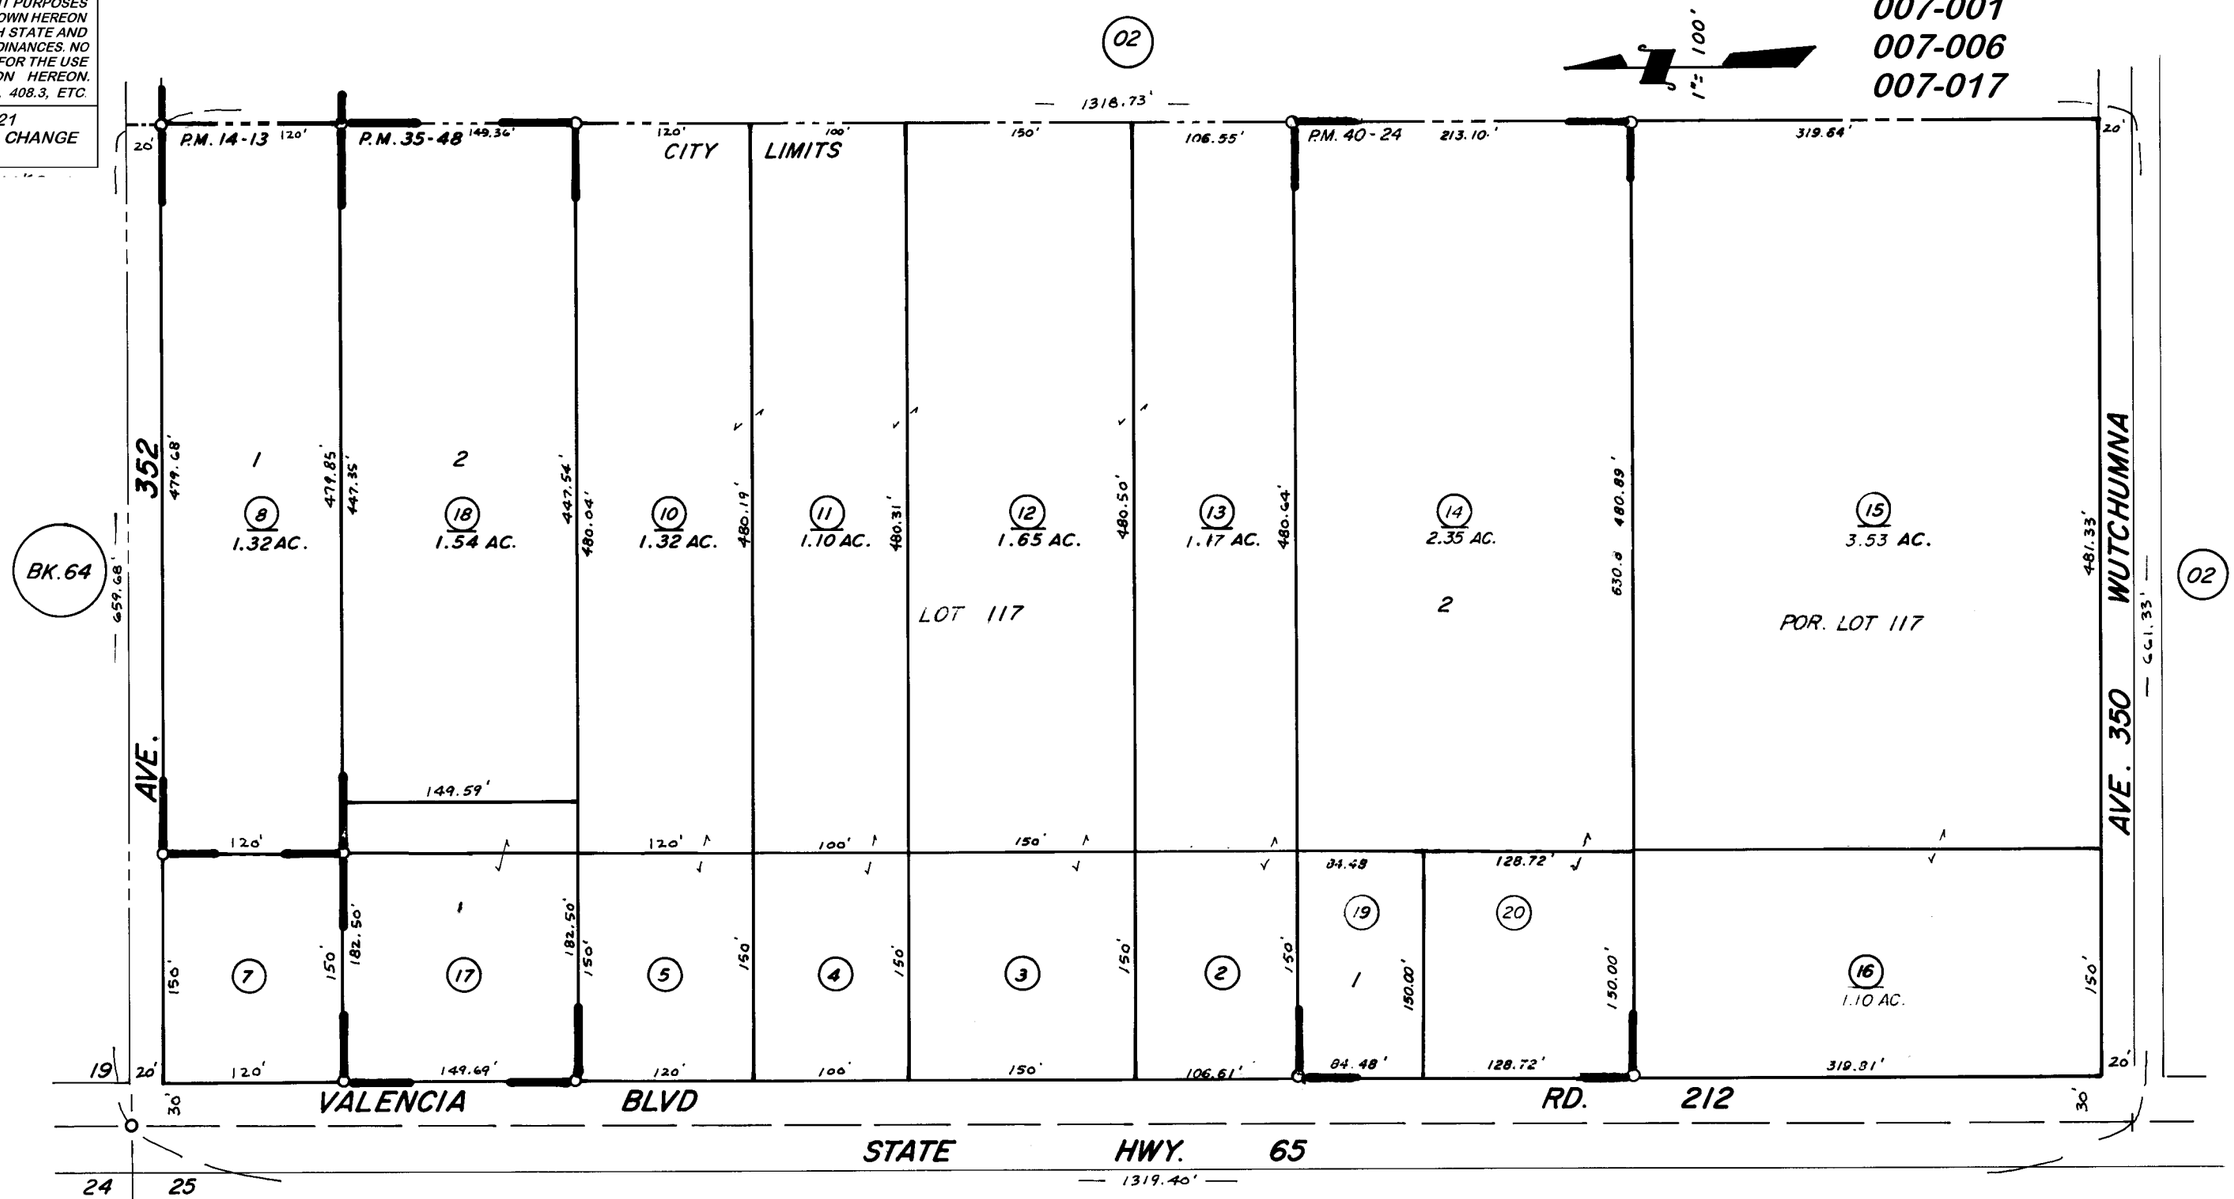

LOT 117, WOODLAKE SHEET NO. 1, R.M. 10-27 & 28
POR. PARCEL MAP 1312, P.M. 14-13
PARCEL MAP 3446, P.M. 35-48
PARCEL MAP 3920, P.M. 40-24

ASSESSOR'S MAPS BK. 61, PG. 01
COUNTY OF TULARE, CALIF.

NOTE—ASSESSOR'S BLOCK NUMBERS SHOWN IN ELLIPSES
ASSESSOR'S PARCEL NUMBERS SHOWN IN CIRCLES