DISCLAIMER

THIS MAP WAS PREPARED FOR LOCAL PROPERTY ASSESSMENT PURPOSES ONLY. THE PARCELS SHOWN HEREON MAY NOT COMPLY WITH STATE AND LOCAL SUBDIVISION ORDINANCES. NO LIABILITY IS ASSUMED FOR THE USE OF THE INFORMATION HEREON.

REVISED: 9/21/2009
REASON: 2007-0107897
CAD TECH: JLC

E 1/2 OF SE 1/4 OF SE 1/4 SEC. 30, T. 17 S., R. 27 E., M.D.B. & M.

TAX CODE AREA
161-001
161-012

61 - 05

BK. 64

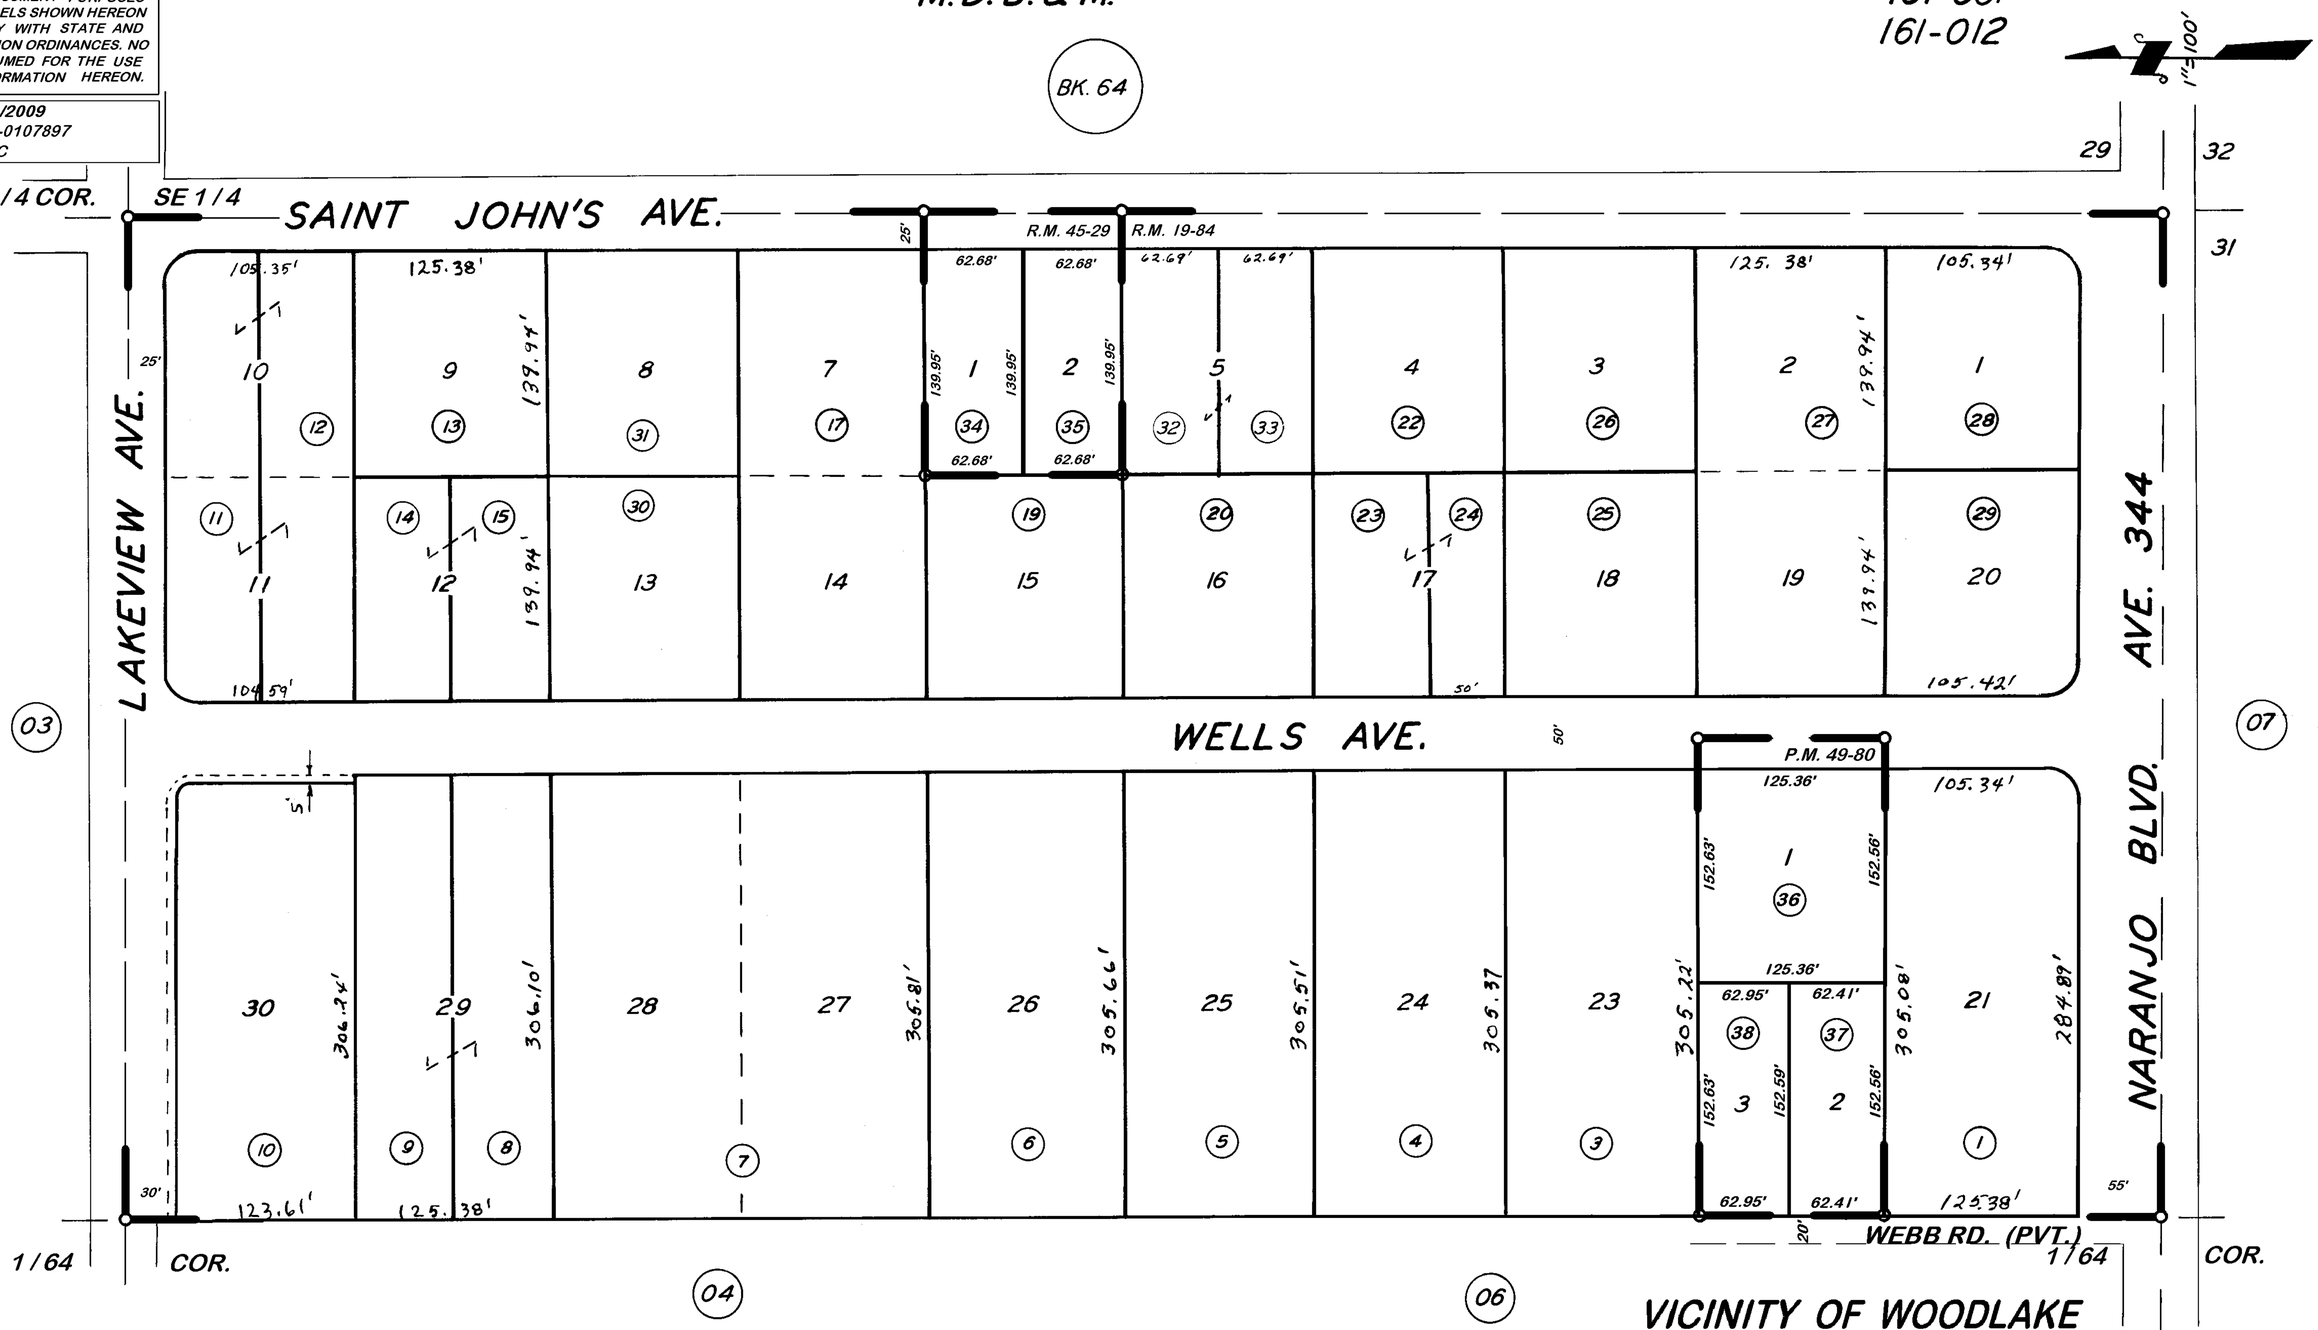

TRACT NO. 54, R.M. 19-84
PARCEL MAP NO. 4424, P.M. 45-29
PARCEL MAP NO. 4875, P.M. 49-80

VICINITY OF WOODLAKE

ASSESSOR'S MAPS BK. 61, PG. 05

COUNTY OF TULARE, CALIF.

NOTE — ASSESSOR'S BLOCK NUMBERS SHOWN IN ELLIPSES
ASSESSOR'S PARCEL NUMBERS SHOWN IN CIRCLES