DISCLAIMER

THIS MAP WAS PREPARED FOR LOCAL PROPERTY ASSESSMENT PURPOSES ONLY AND THE PARCELS SHOWN HEREON MAY NOT COMPLY WITH STATE AND LOCAL SUBDIVISION ORDINANCES, AND NO LIABILITY IS ASSUMED FOR THE USE OF THE INFORMATION SHOWN HEREON.

S1/2 OF NE1/4 OF SW1/4 SEC.30, T.17S., R.27E., M.D.B.&M.

Tax Area Code 061–10
007–006
007–015

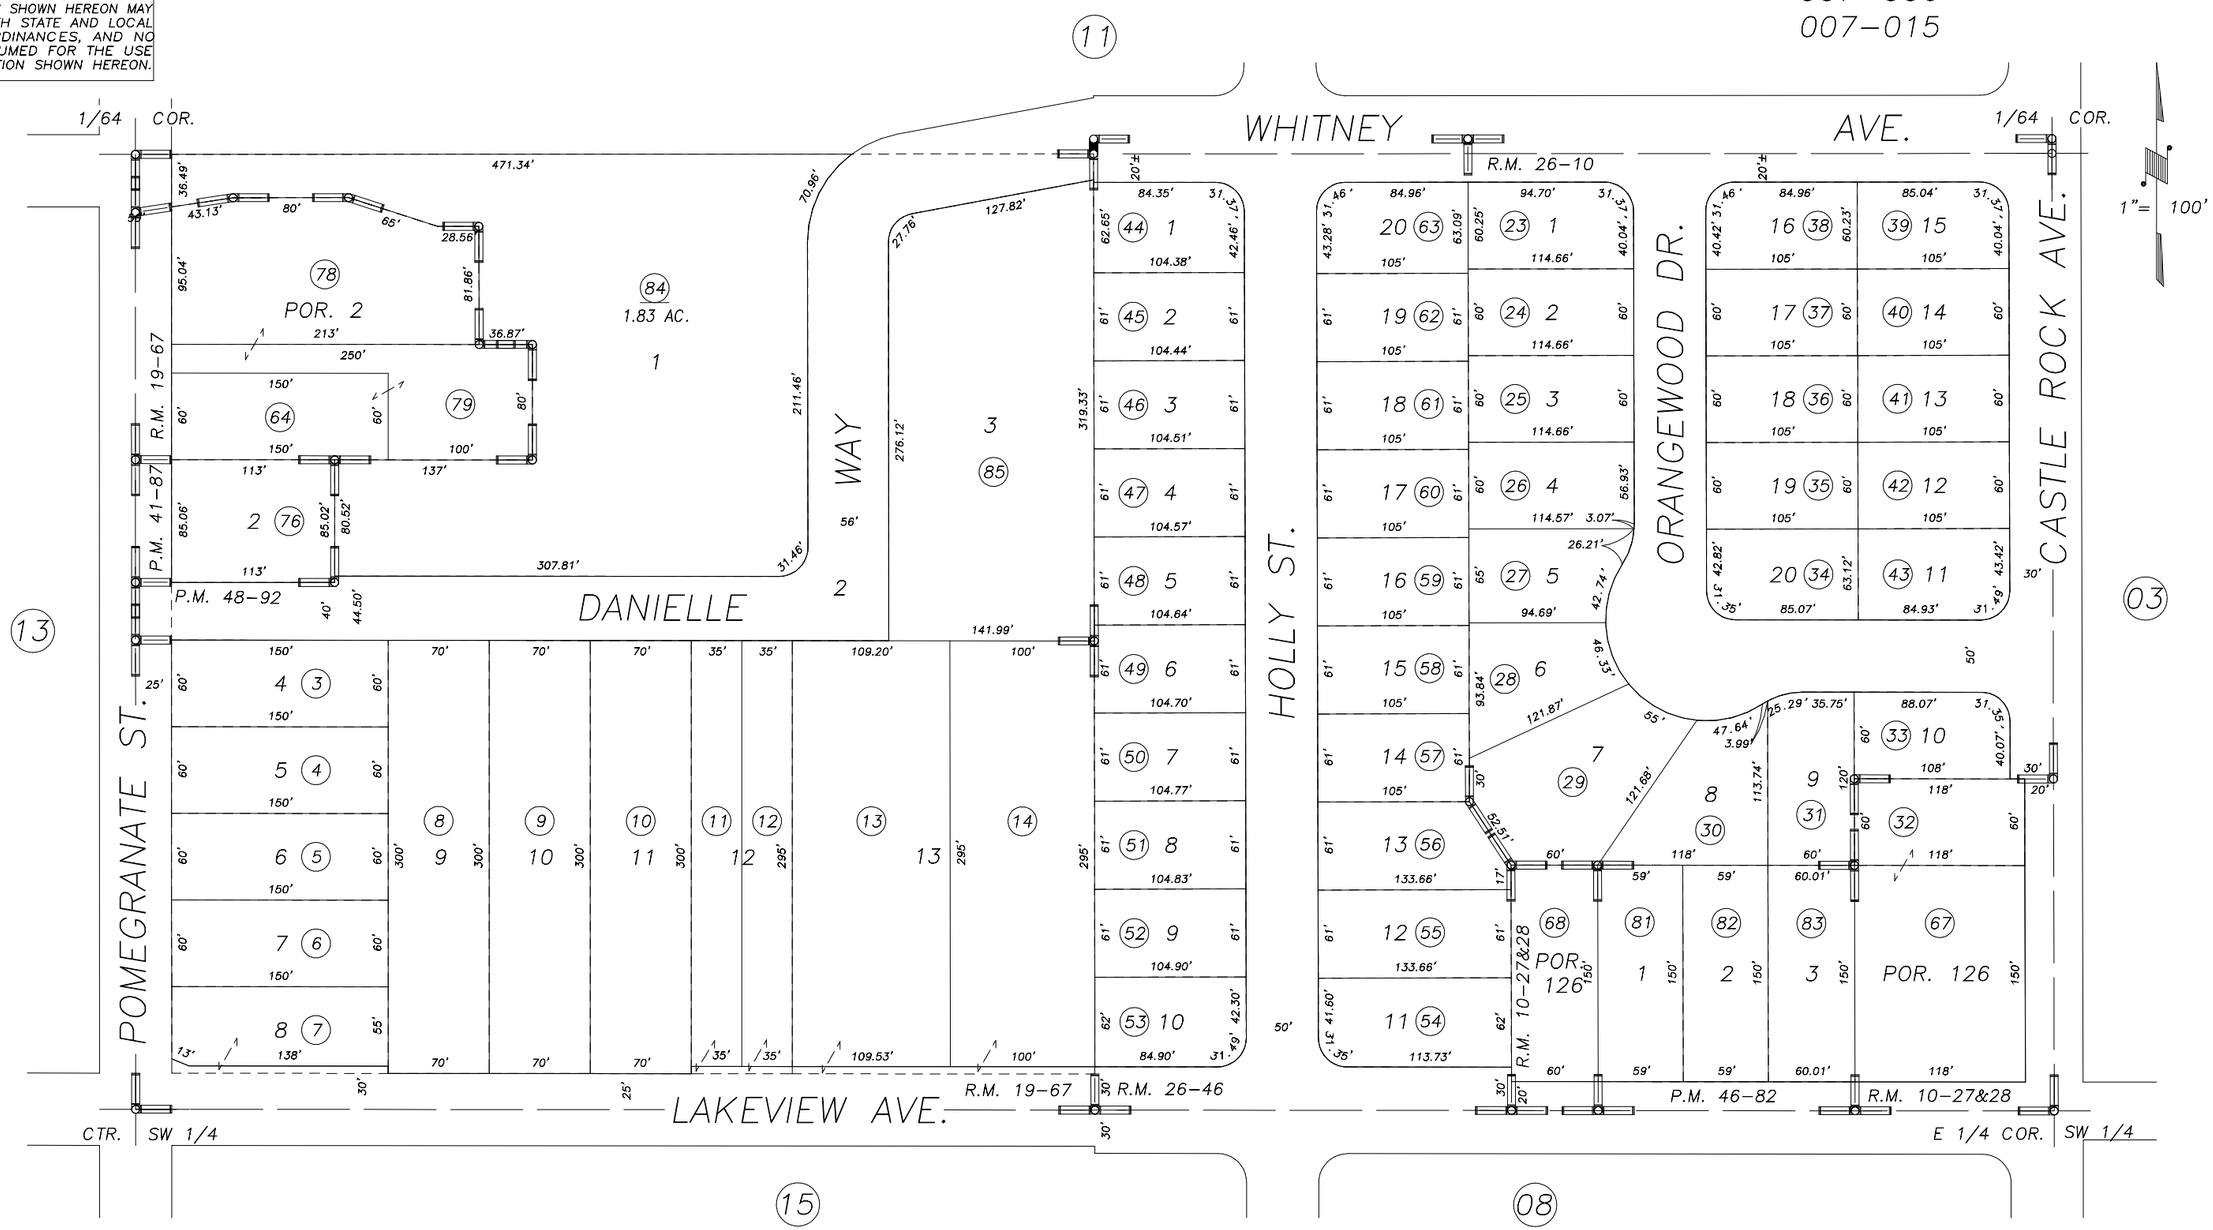

POR. WOODLAKE SHEET NO. 1, R.M. 10–27 & 28
POR. SHUCK ADD., R.M. 19–67
ORANGEWOOD TERRACE, R.M. 26–10
ORANGEWOOD TERRACE NO. 2, R.M. 26–46
PARCEL MAP NO. 4083, P.M. 41–87
PARCEL MAP NO. 4577, P.M. 46–82
PARCEL MAP NO. 4787, P.M. 48–92

CITY OF WOODLAKE
ASSESSOR'S MAPS BK.061 , PG.10
COUNTY OF TULARE, CALIFORNIA, U.S.A.

NOTE: Assessor's Parcel Numbers Shown in Circles (1)
Assessor's Block Numbers Shown in Elipses (123)

REVISION	DATE	TECH
2006–0100956	10/20/2008	MLC