DISCLAIMER

THIS MAP WAS PREPARED FOR LOCAL PROPERTY ASSESSMENT PURPOSES ONLY. THE PARCESL SHOWN HEREON MAY NOT COMPLY WITH STATE AND LOCAL SUBDIVISION ORDINANCES. NO LIABILITY IS ASSUMED FOR THE USE OF THE INFORMATION HEREON. R & T CODE SEC. 327, 408.3, ETC.

REVISED: 12/01/2014
REASON: 2013-0050718
CAD TECH: LLB

N 1/2 OF SW 1/4 OF SW 1/4 SEC. 30, T. 17S., R. 27E., M.D.B. & M.

TAX CODE AREA **061-14**
007-006

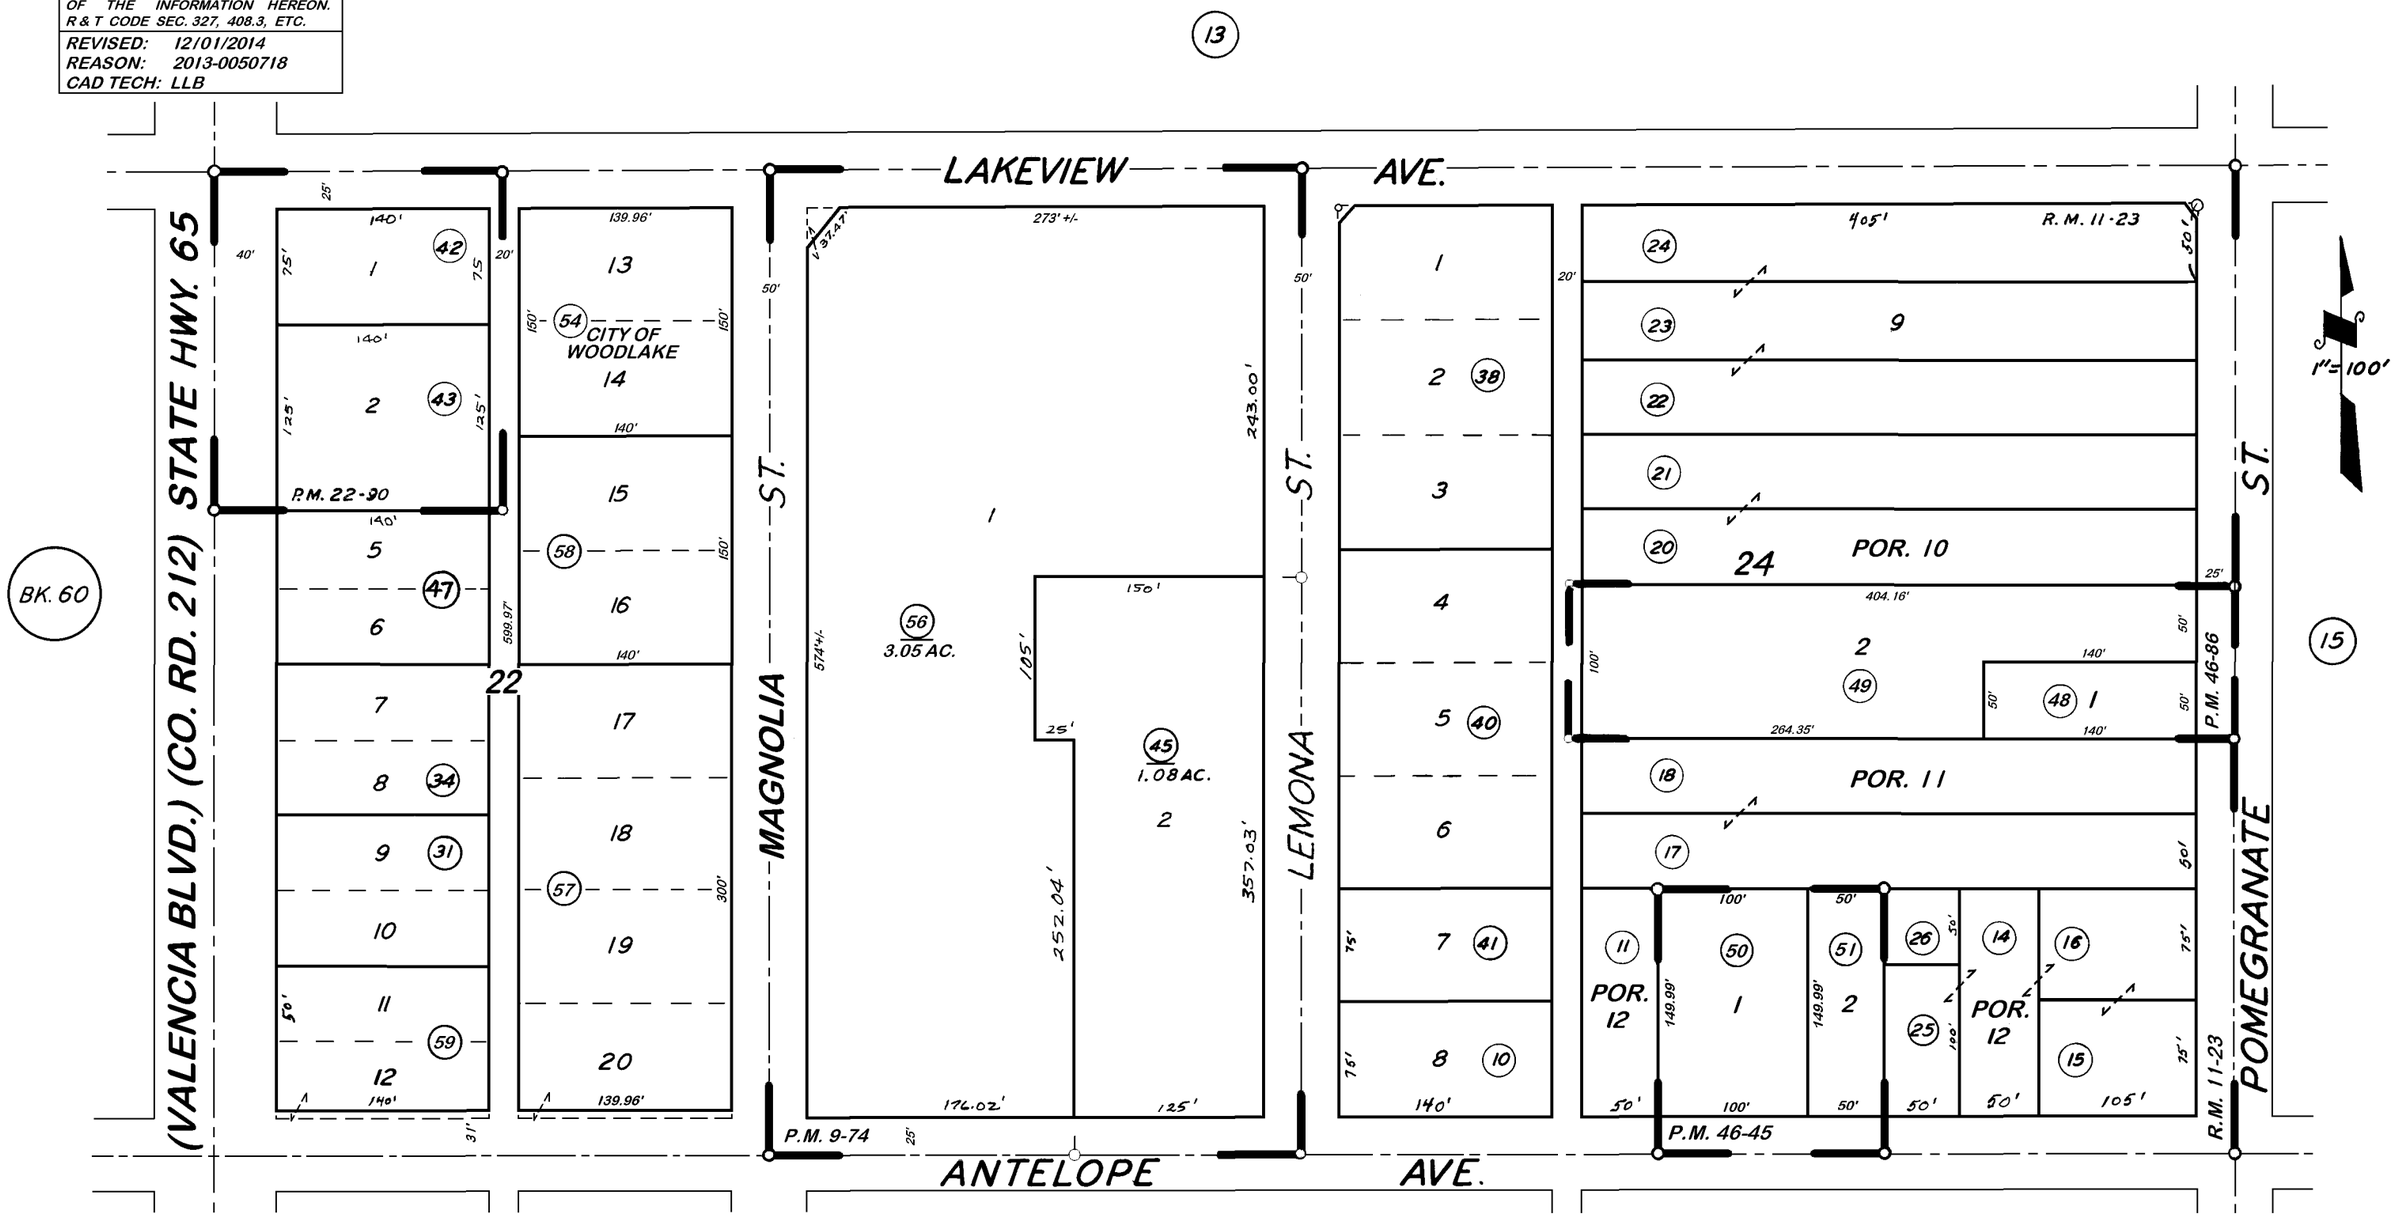

TOWNSITE OF WOODLAKE, R.M. 11-23
PARCEL MAP NO. 873, P.M. 9-74
PARCEL MAP NO. 2189, P.M. 22-90
PARCEL MAP NO. 4581, P.M. 46-86
PARCEL MAP NO. 4540, P.M. 46-45

CITY OF WOODLAKE

ASSESSOR'S MAPS BK. 061, PG. 14
COUNTY OF TULARE, CALIF.

NOTE — ASSESSOR'S BLOCK NUMBERS SHOWN IN ELLIPSES
ASSESSOR'S PARCEL NUMBERS SHOWN IN CIRCLES