DISCLAIMER

THIS MAP WAS PREPARED FOR LOCAL PROPERTY ASSESSMENT PURPOSES ONLY. THE PARCELS SHOWN HEREON MAY NOT COMPLY WITH STATE AND LOCAL SUBDIVISION ORDINANCES. NO LIABILITY IS ASSUMED FOR THE USE OF THE INFORMATION HEREON.

REVISED: 10/07/2009
REASON: 2008-0018738
CAD TECH: LLB

W1/2 OF SE1/4 OF SW1/4 SEC. 30, T. 17 S., R. 27E., M.D.B. & M.

TAX CODE AREA 007-006

061-15

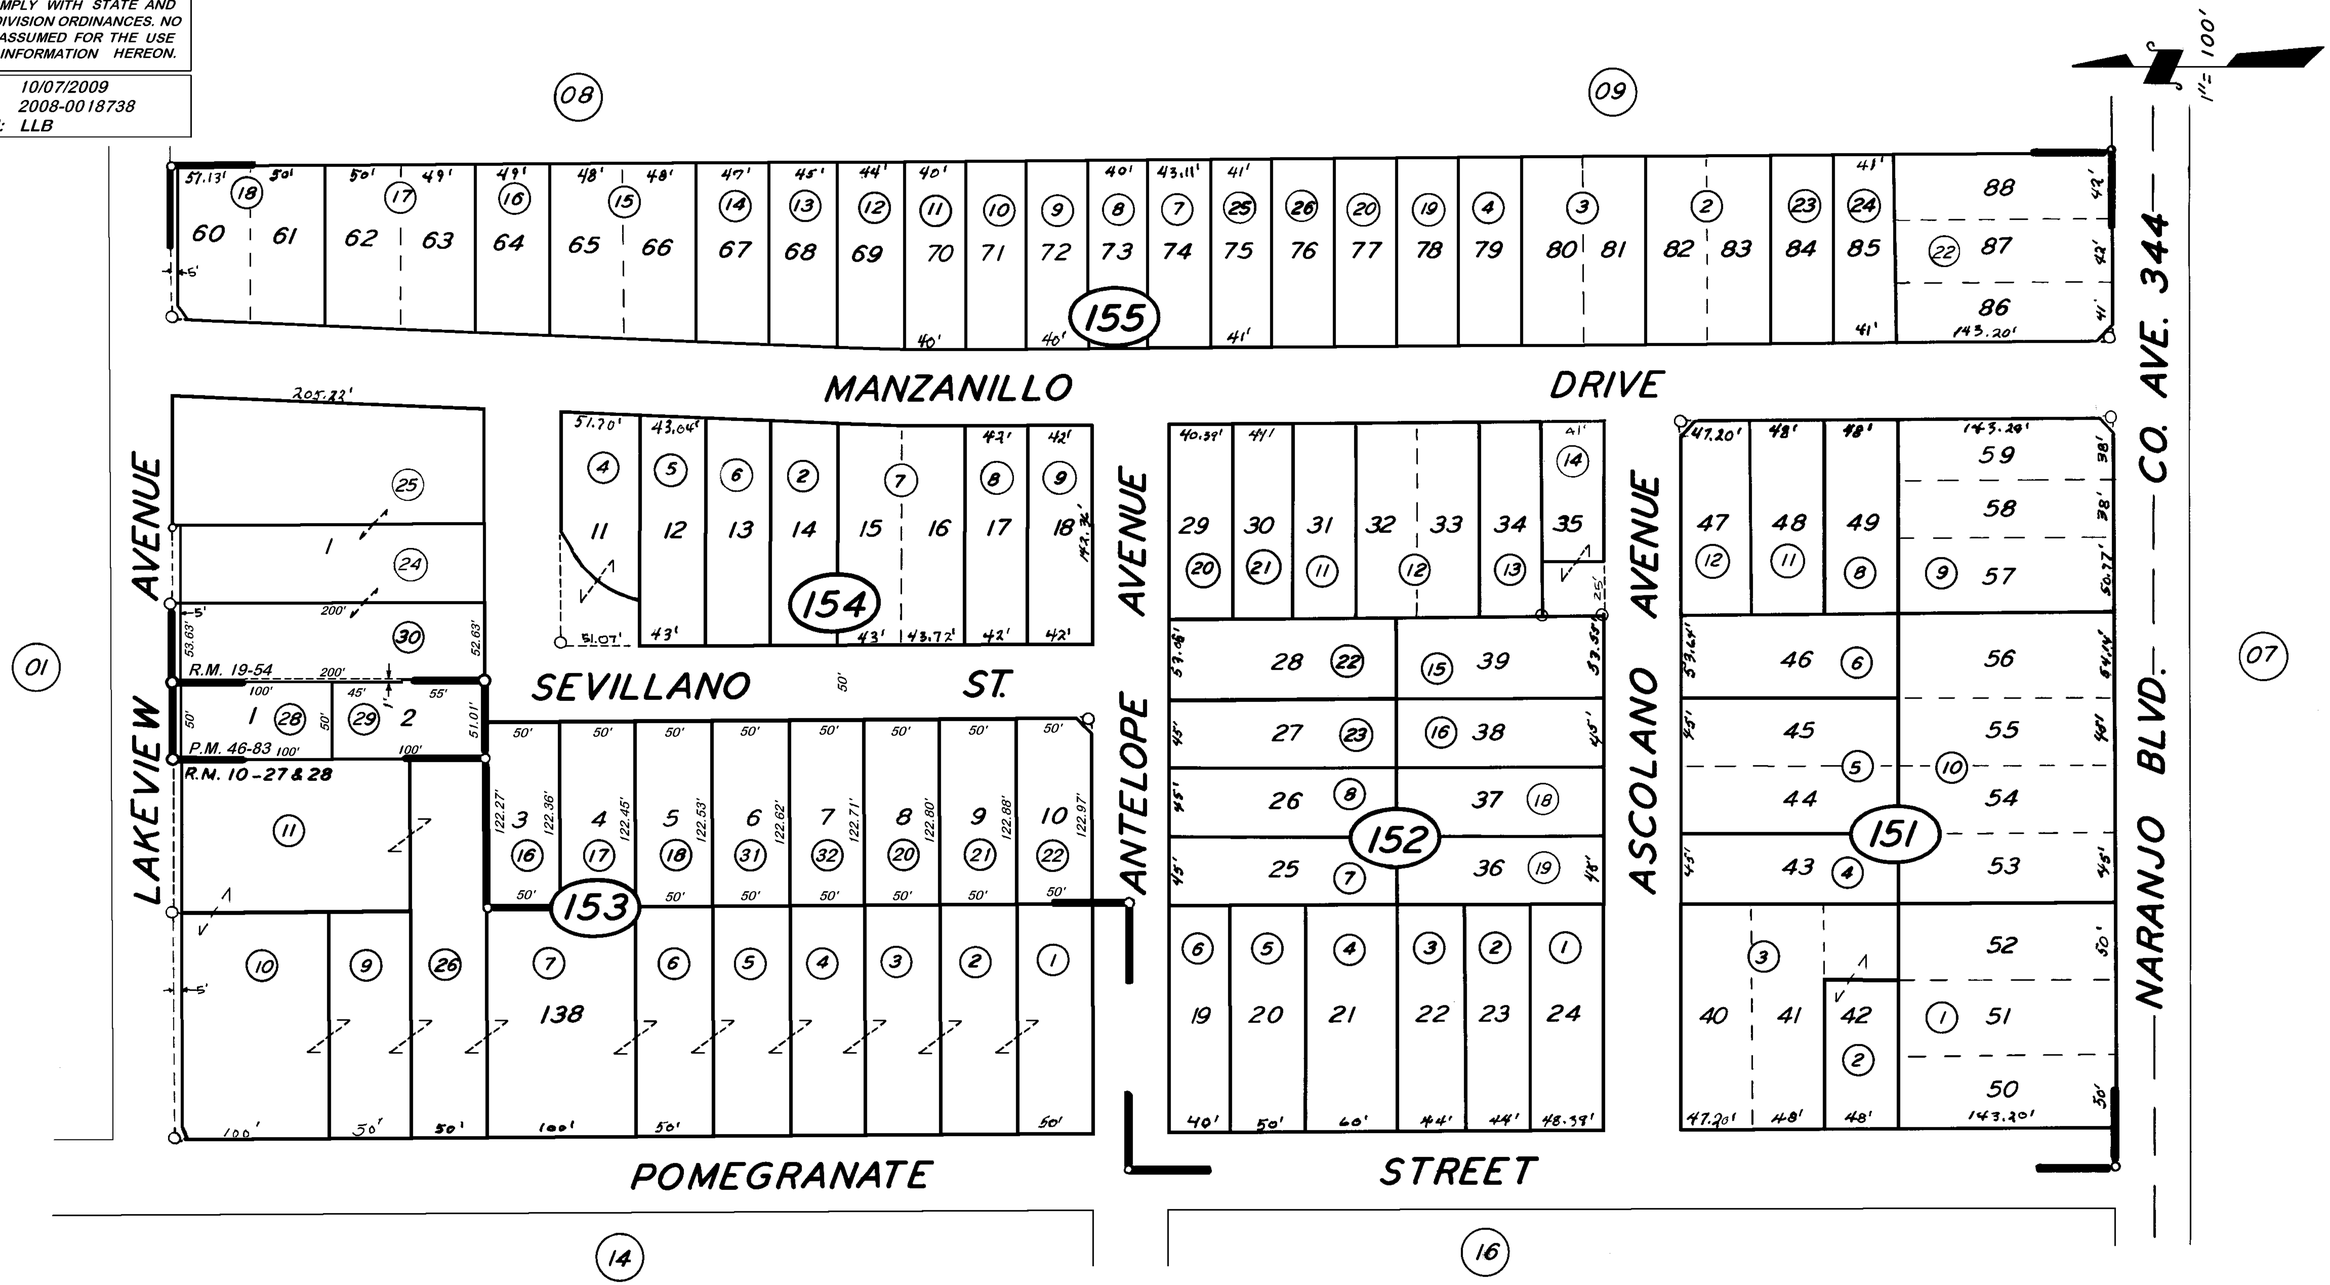

LITTLE SUBDIVISION R.M. 19-54
POR. WOODLAKE, R.M. 10-27&28
PARCEL MAP NO. 4578 P.M. 46-83

CITY OF WOODLAKE
ASSESSOR'S MAPS BK. 061, PG. 15.
COUNTY OF TULARE, CALIF.

NOTE — ASSESSOR'S BLOCK NUMBERS SHOWN IN ELLIPSES
ASSESSOR'S PARCEL NUMBERS SHOWN IN CIRCLES