DISCLAIMER

THIS MAP WAS PREPARED FOR LOCAL PROPERTY ASSESSMENT PURPOSES ONLY. THE PARCELS SHOWN HEREON MAY NOT COMPLY WITH STATE AND LOCAL SUBDIVISION ORDINANCES. NO LIABILITY IS ASSUMED FOR THE USE OF THE INFORMATION HEREON.

REVISED: 08/16/2012
REASON: 2011-0011022
CAD TECH: NFL

SI/2 OF SWI/4 OF SWI/4 SEC.30, T.17S., R.27E., M.D.B.&M.

TAX CODE AREA 007-006

61 - 16

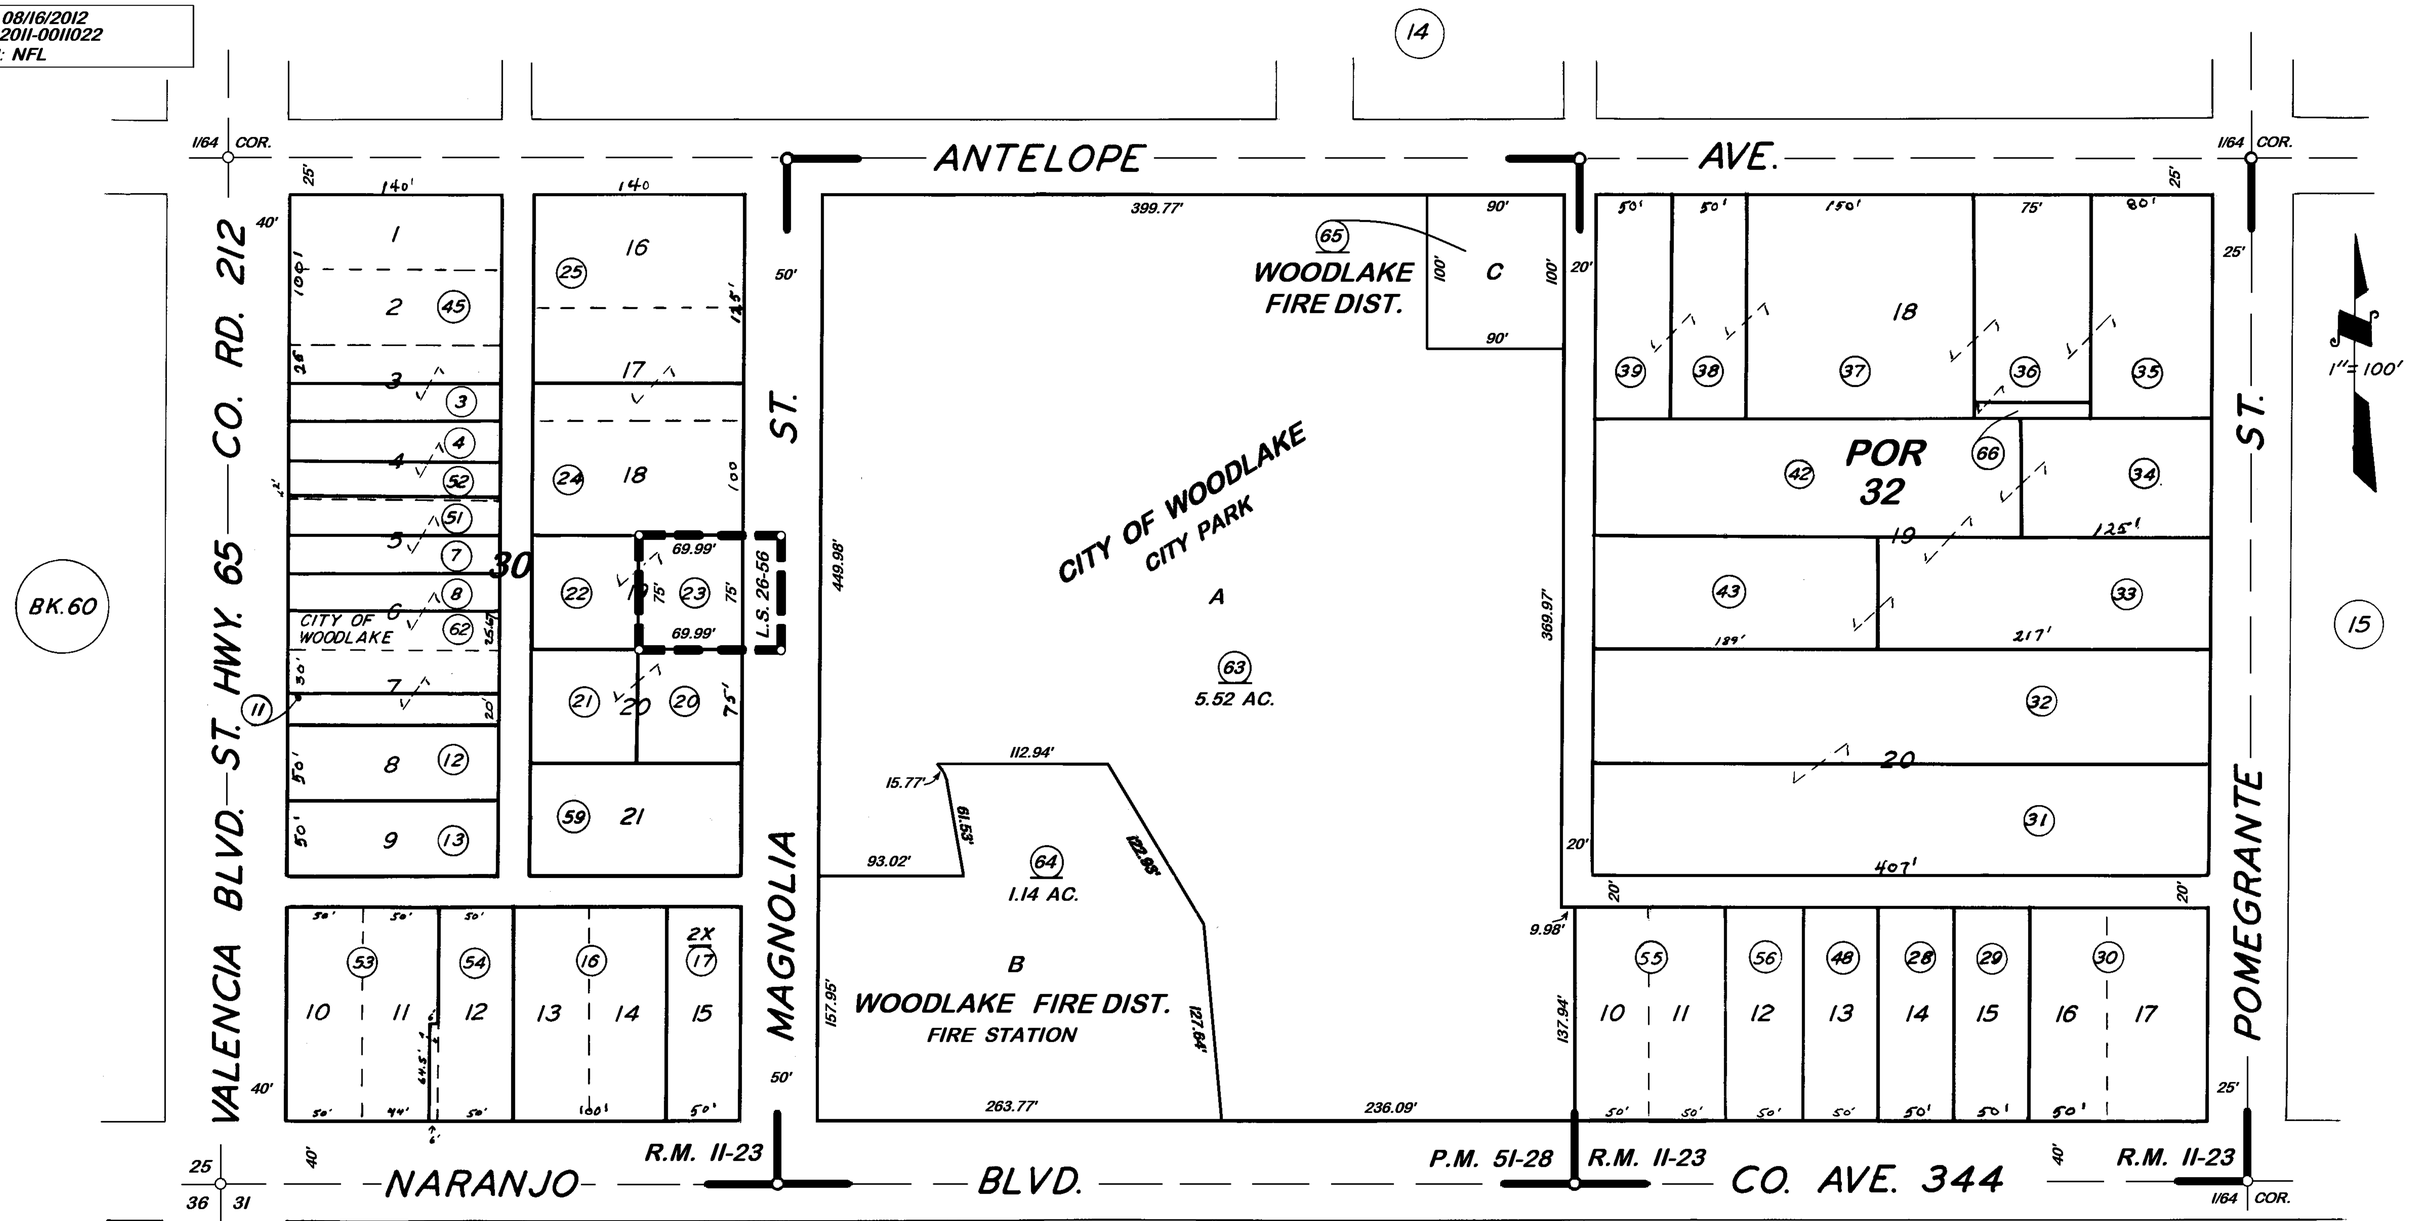

PARCEL MAP NO. 5022, P.M. 51-28
RECORD OF SURVEY, L.S. 26-56
TOWN OF WOODLAKE R.M. II-23

07 CITY OF WOODLAKE
ASSESSOR'S MAPS BK. 61, PG. 16
COUNTY OF TULARE, CALIF.

NOTE — ASSESSOR'S BLOCK NUMBERS SHOWN IN ELLIPSES
ASSESSOR'S PARCEL NUMBERS SHOWN IN CIRCLES

3-22-63 CS
2-14-62 C.S.