DISCLAIMER

THIS MAP WAS PREPARED FOR LOCAL PROPERTY ASSESSMENT PURPOSES ONLY. THE PARCELS SHOWN HEREON MAY NOT COMPLY WITH STATE AND LOCAL SUBDIVISION ORDINANCES. NO LIABILITY IS ASSUMED FOR THE USE OF THE INFORMATION HEREON.

REVISED: 08/22/2011
REASON: 2011-0013714
CAD TECH: JRS

POR. N1/2 T.17 S., R.27.E., M.D.B. & M.

TAX CODE AREA **064-01**
161-002
161-011

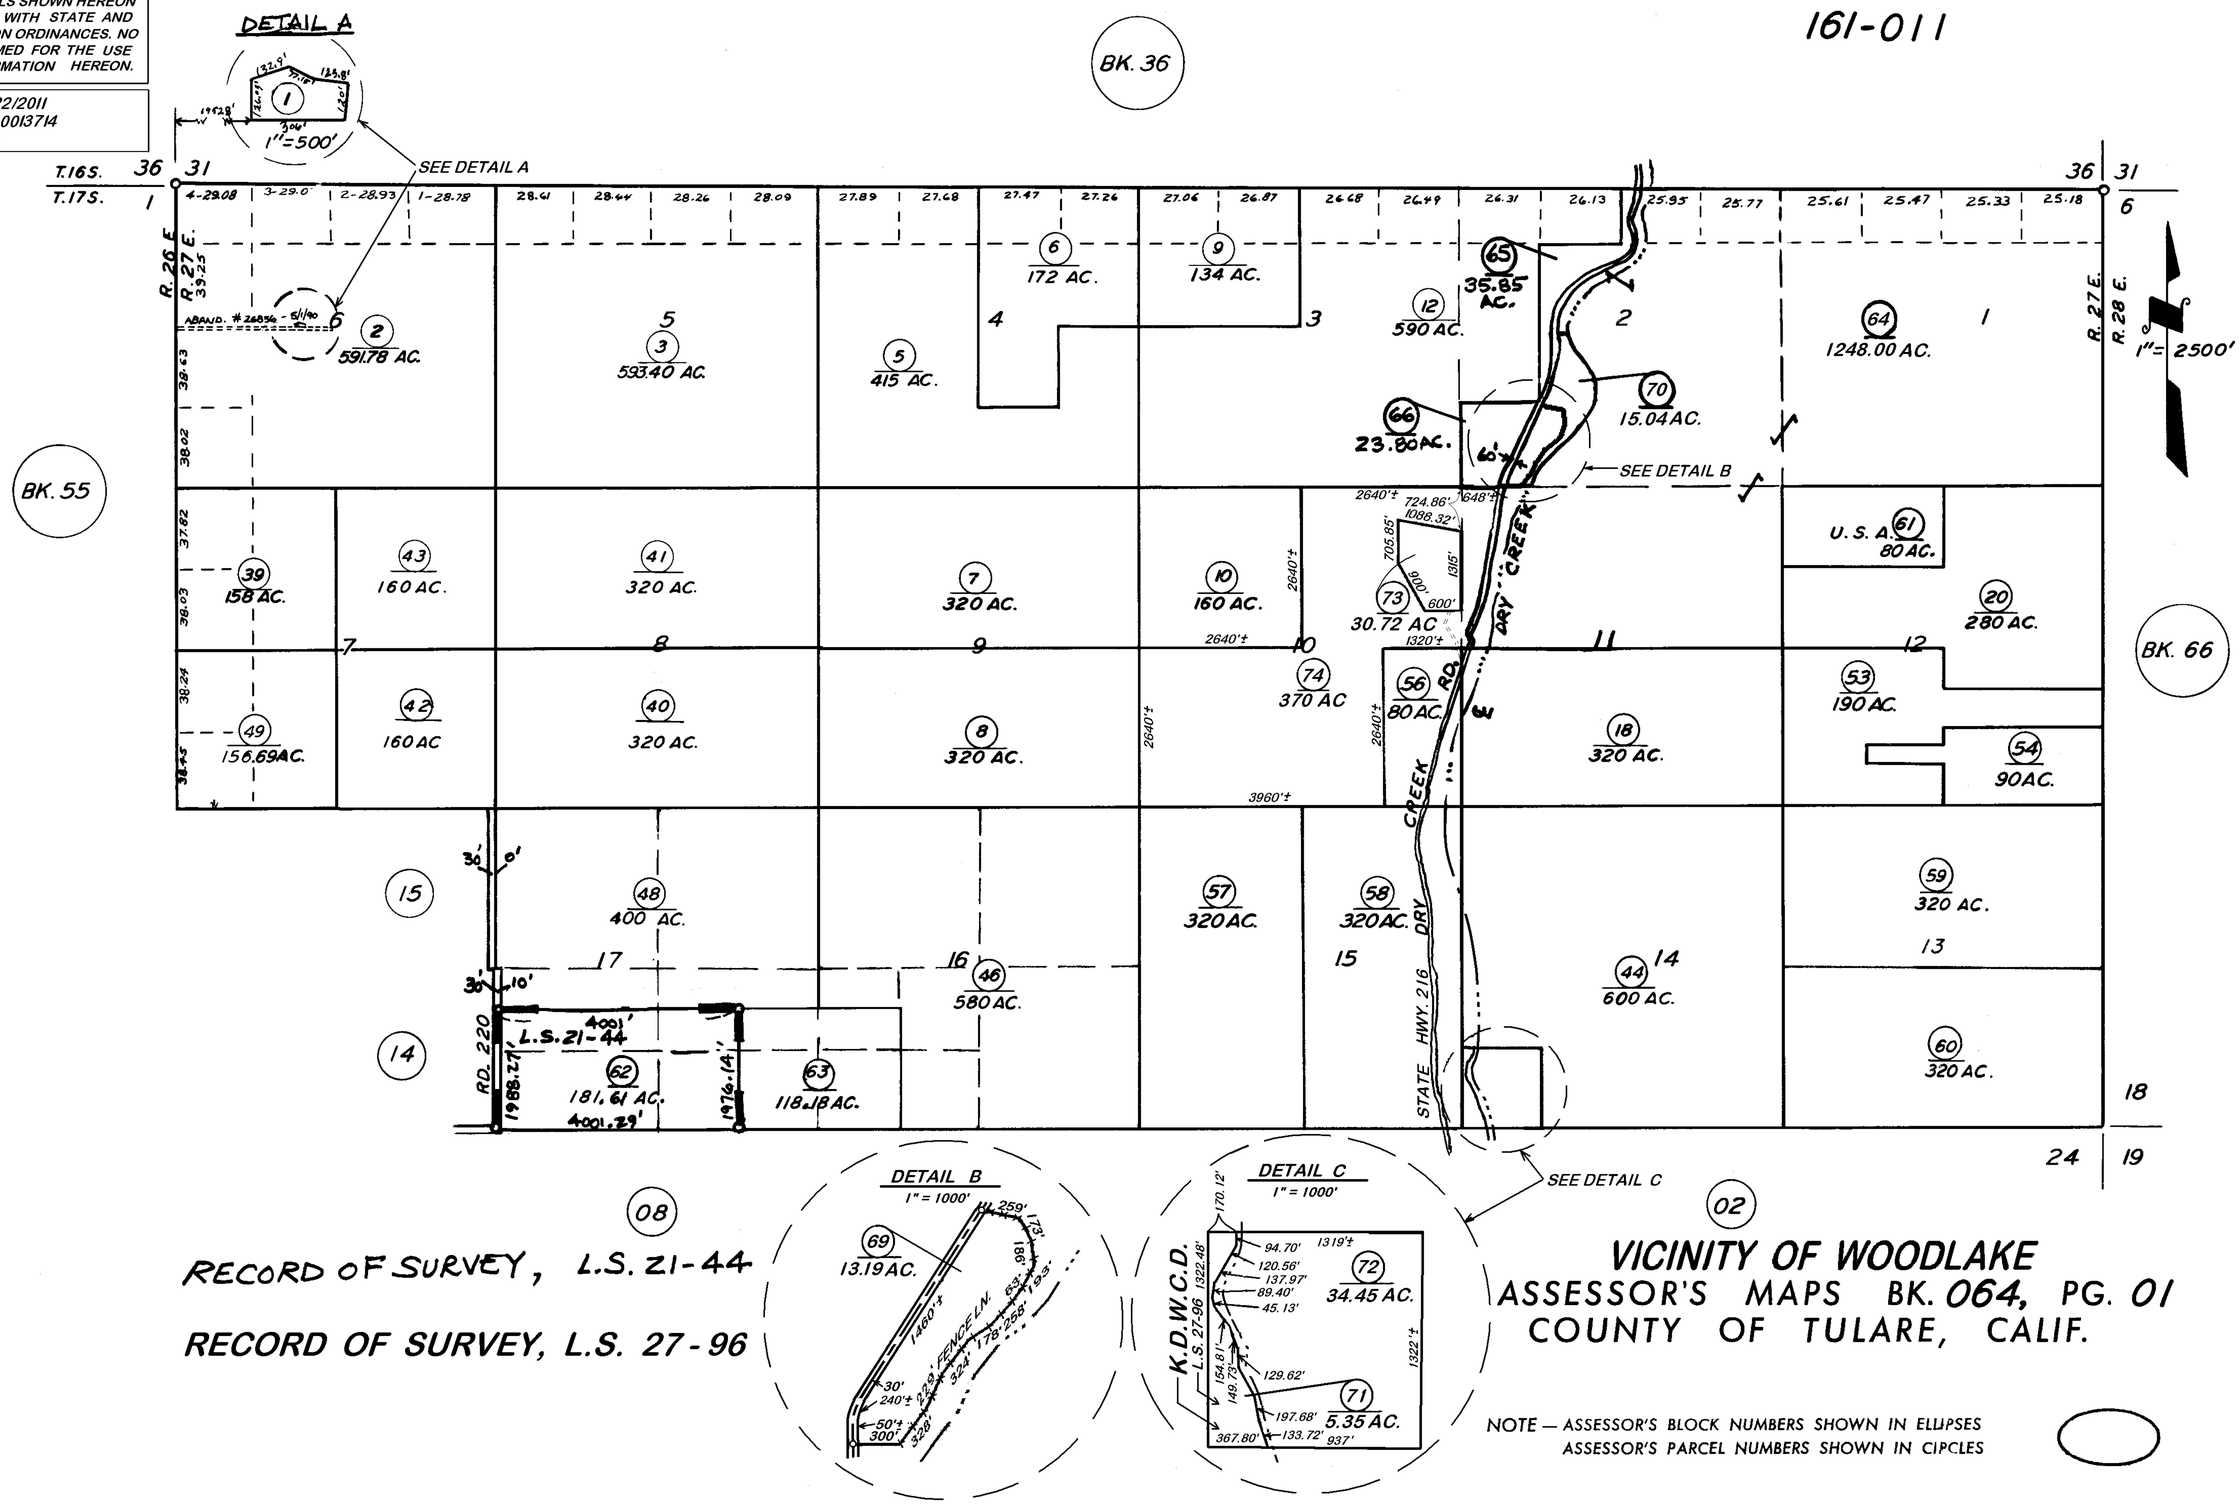

RECORD OF SURVEY, L.S. 21-44

RECORD OF SURVEY, L.S. 27-96

VICINITY OF WOODLAKE
ASSESSOR'S MAPS BK. 064, PG. 01
COUNTY OF TULARE, CALIF.

NOTE — ASSESSOR'S BLOCK NUMBERS SHOWN IN ELLIPSES
ASSESSOR'S PARCEL NUMBERS SHOWN IN CIRCLES