**DISCLAIMER**

*THIS MAP WAS PREPARED FOR LOCAL PROPERTY ASSESSMENT PURPOSES ONLY. THE PARCELS SHOWN HEREON MAY NOT COMPLY WITH STATE AND LOCAL SUBDIVISION ORDINANCES. NO LIABILITY IS ASSUMED FOR THE USE OF THE INFORMATION HEREON.*

REVISED: 02/20/2013
REASON: 1997-0014901
CAD TECH: NFL

# S½ SEC. 32, T. 17 S., R. 27 E., M.D.B. & M.

TAX CODE AREA 064-06
007-011
161-011

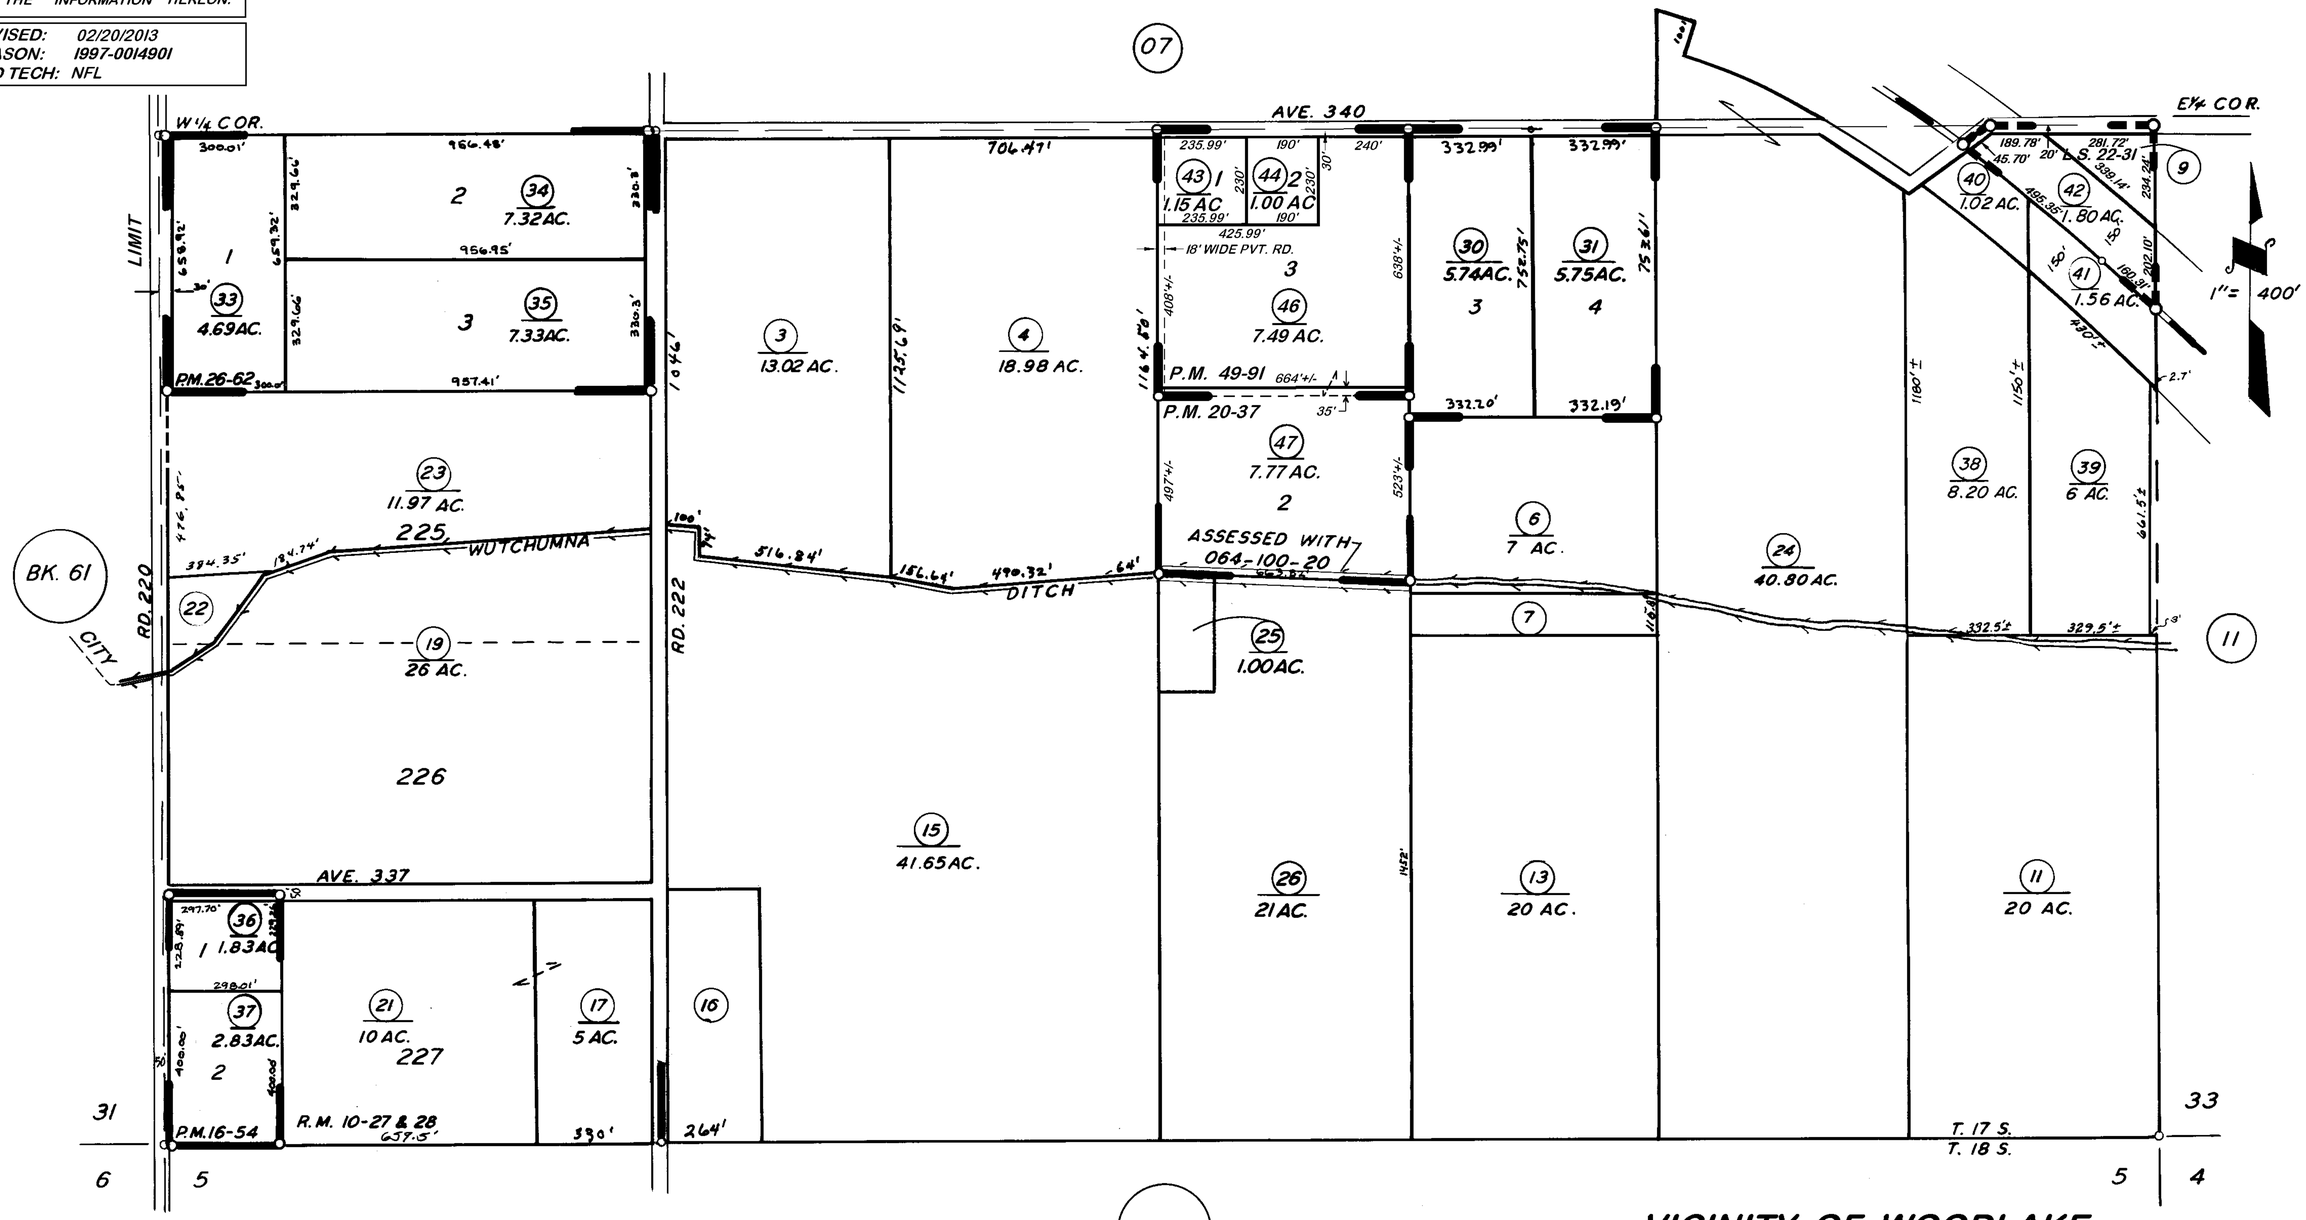


POR. WOODLAKE SHEET NO.2, R.M. 10-27 & 28
PARCEL MAP NO. 1553, P.M. 16-54
PARCEL MAP NO. 1936, P.M. 20-37
PARCEL MAP NO. 2561, P.M. 26-62
PARCEL MAP NO. 4886, P.M. 49-91
RECORD OF SURVEY, L.S. 22-31

## VICINITY OF WOODLAKE

ASSESSOR'S MAPS BK. 064, PG. 06
COUNTY OF TULARE, CALIF.

NOTE — ASSESSOR'S BLOCK NUMBERS SHOWN IN ELLIPSES
ASSESSOR'S PARCEL NUMBERS SHOWN IN CIRCLES