DISCLAIMER

THIS MAP WAS PREPARED FOR LOCAL PROPERTY ASSESSMENT PURPOSES ONLY. THE PARCELS SHOWN HEREON MAY NOT COMPLY WITH STATE AND LOCAL SUBDIVISION ORDINANCES. NO LIABILITY IS ASSUMED FOR THE USE OF THE INFORMATION HEREON.

REVISED: 08/24/2010
REASON: 2009-0045071
CAD TECH: JRS

SEC'S. 20, 21, 28, & 29, T. 17 S., R. 27 E., M.D.B. & M.

TAX CODE AREA
161-011

64-08

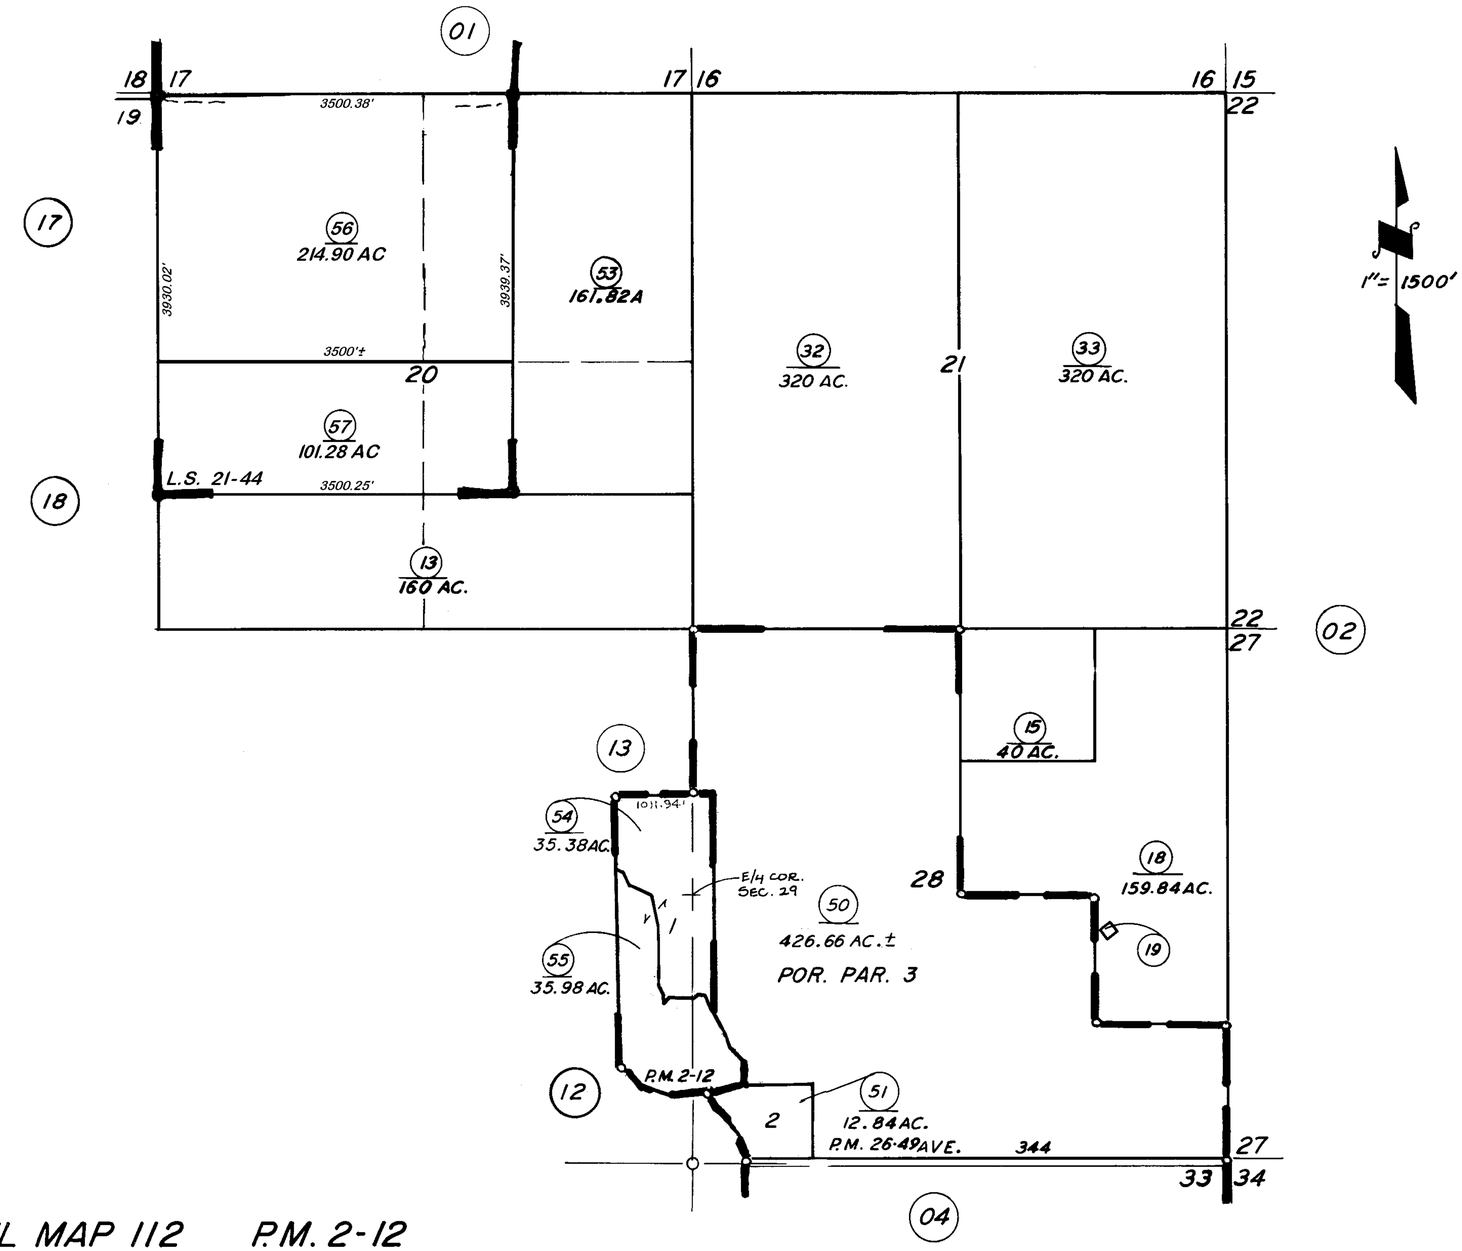

BK. 61

PARCEL MAP 112 P.M. 2-12
PARCEL MAP 2548 P.M. 26-49
RECORD OF SURVEY, L.S. 21-44

ASSESSOR'S MAPS BK. 64, PG. 08

COUNTY OF TULARE, CALIF.

NOTE — ASSESSOR'S BLOCK NUMBERS SHOWN IN ELLIPSES
ASSESSOR'S PARCEL NUMBERS SHOWN IN CIRCLES