E 1/2 SEC. 35, T. 17S., R. 27E., M.D.B. & M.

TAX CODE AREA 64-16
133-002

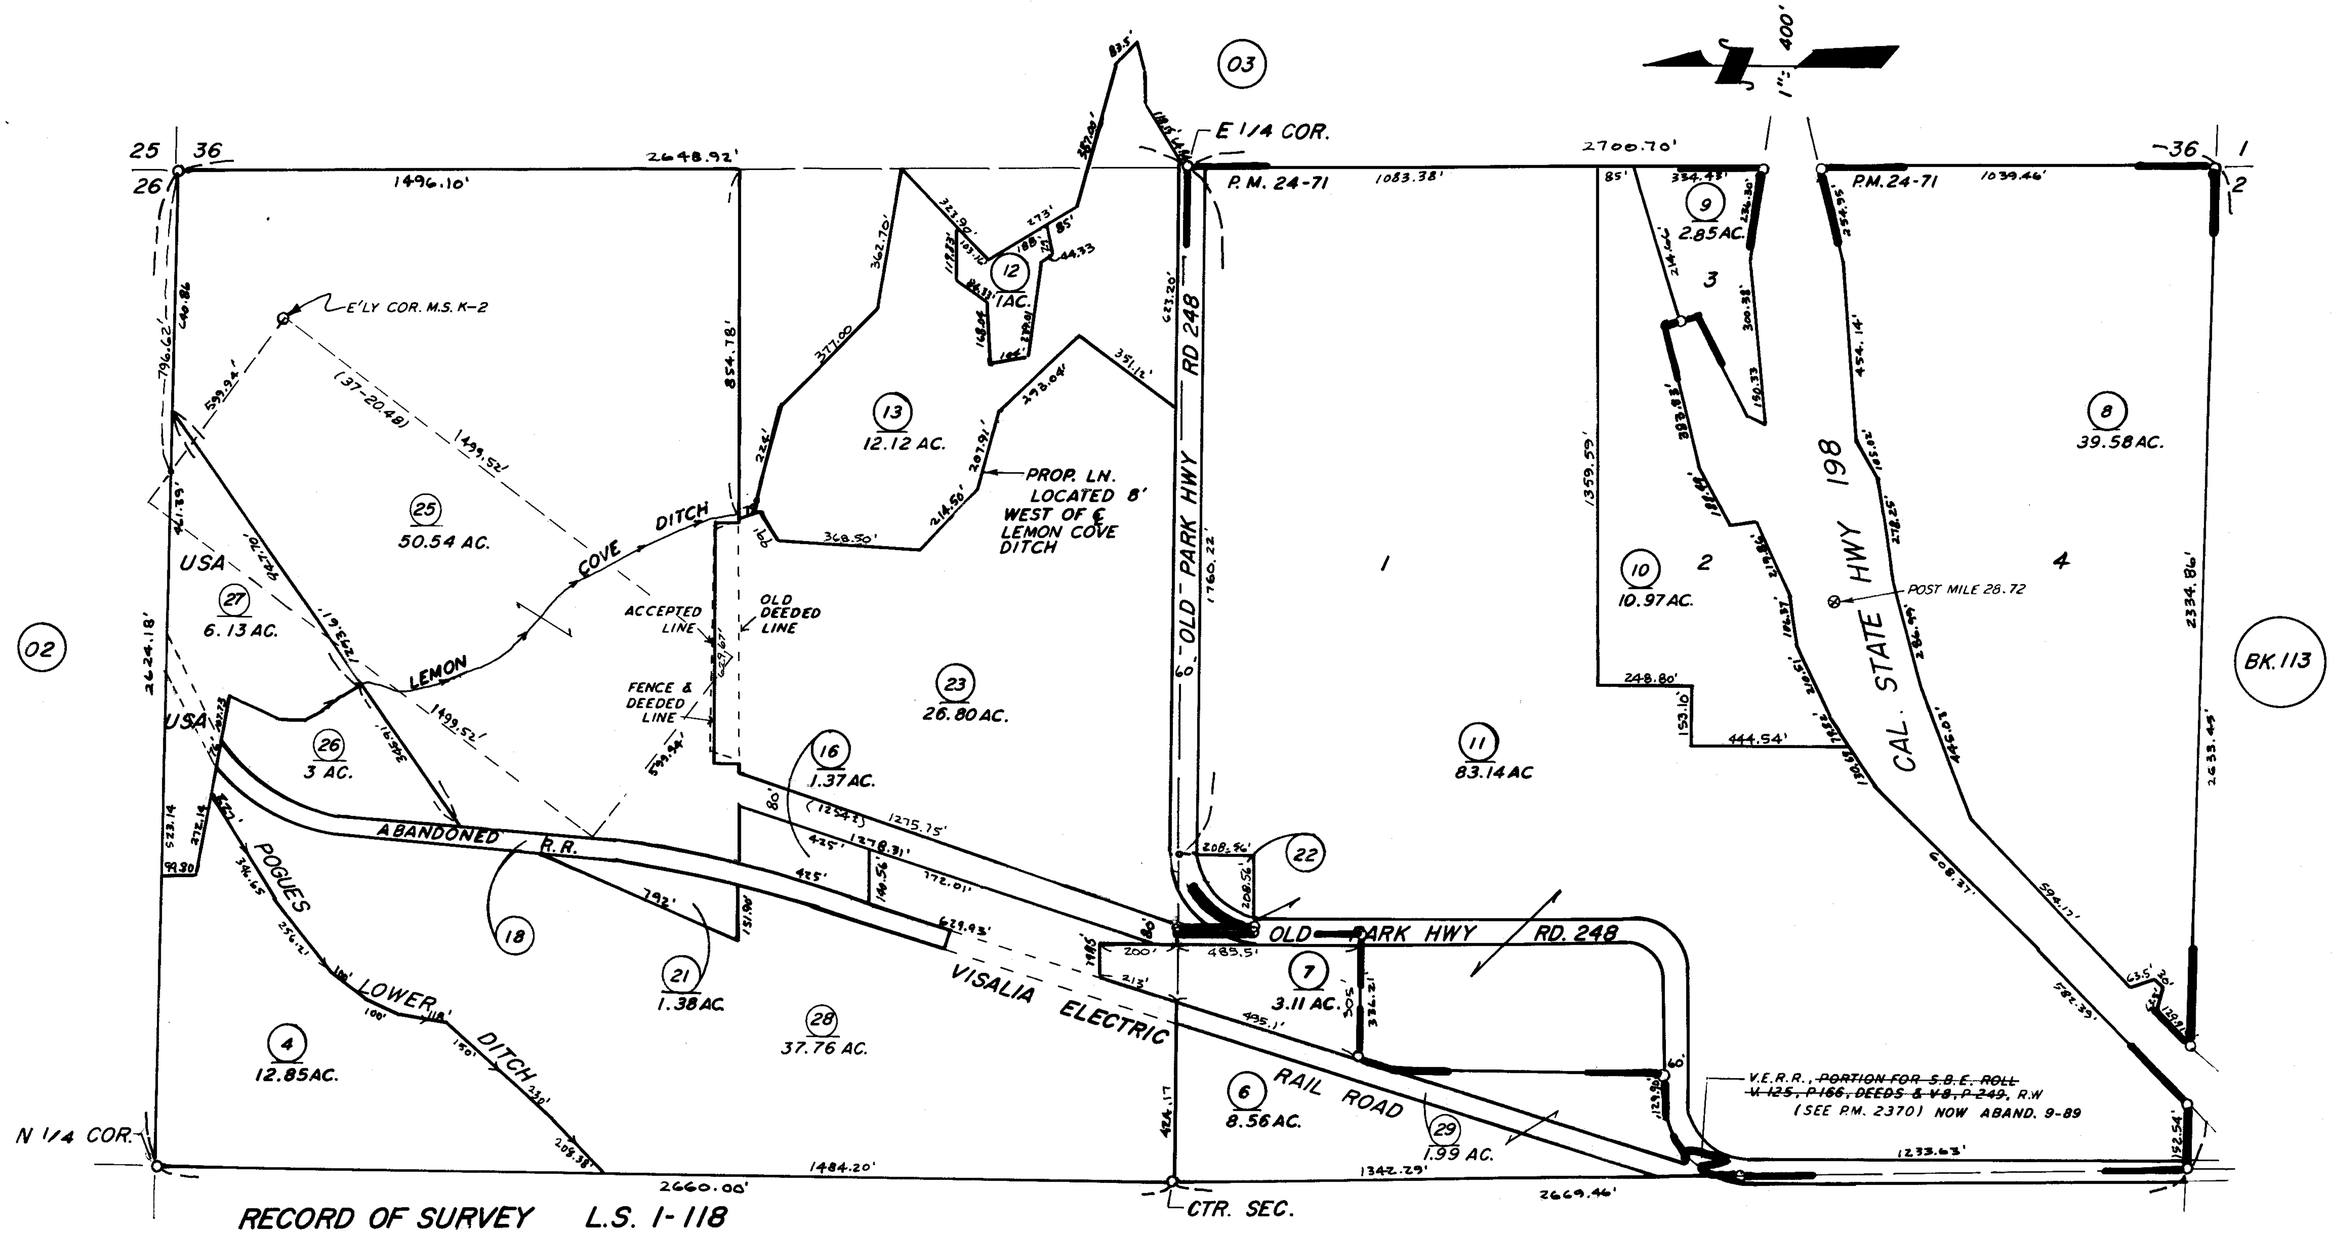

RECORD OF SURVEY L.S. 1-118
RECORD OF SURVEY L.S. 6-126
RECORD OF SURVEY L.S. 8-37 (V.E.R.R. Boundary & Por. NE/4)
RECORD OF SURVEY L.S. 12-36 (Boundries of Terminus Dam Project)
PARCEL MAP 2370 P.M. 24-71
KAWEAH LIMESTONE LEDGE MINE M.S. K-2
POR. RECORD OF SURVEY L.S. 17-71 (HWY. 198)

ASSESSOR'S MAPS BK. 64 PG. 16
COUNTY OF TULARE, CALIF.

NOTE—ASSESSOR'S BLOCK NUMBERS SHOWN IN ELLIPSES
ASSESSOR'S PARCEL NUMBERS SHOWN IN CIRCLES