DISCLAIMER

THIS MAP WAS PREPARED FOR LOCAL PROPERTY ASSESSMENT PURPOSES ONLY. THE PARCELS SHOWN HEREON MAY NOT COMPLY WITH STATE AND LOCAL SUBDIVISION ORDINANCES. NO LIABILITY IS ASSUMED FOR THE USE OF THE INFORMATION HEREON.

REVISED: 04/19/2012
REASON: UPDATE ADJ. PAGE
CAD TECH: LLB

S1/2 OF NW1/4 SEC. 11, T.17S., R.28E., M.D.B. & M.

TAX CODE AREA **067-06**

146-009

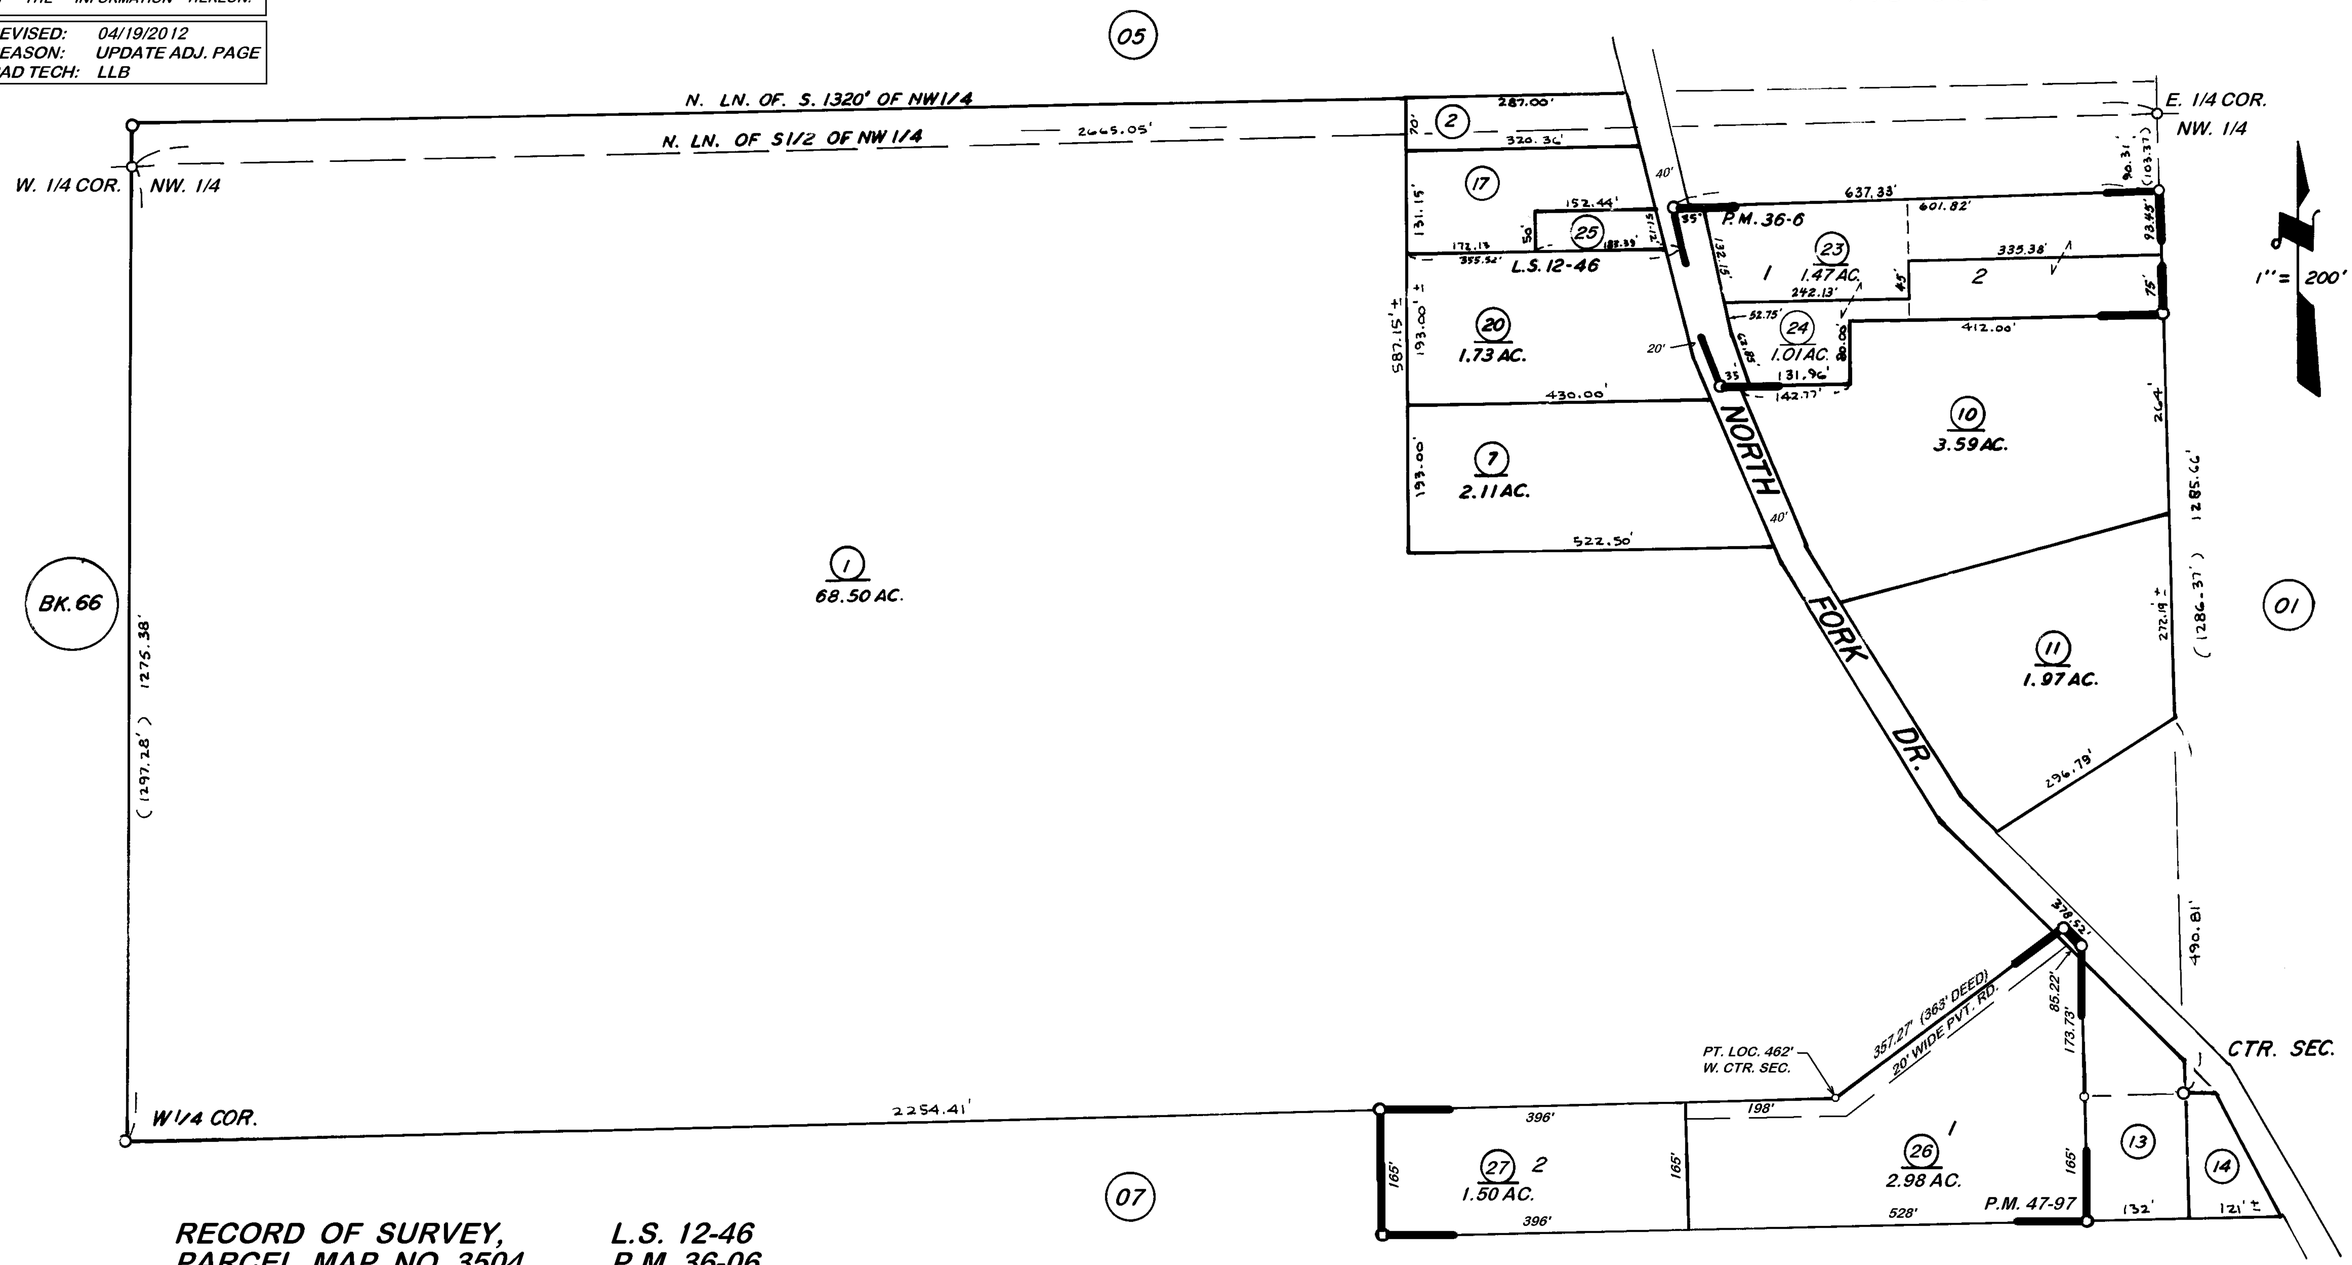

RECORD OF SURVEY, L.S. 12-46
PARCEL MAP NO. 3504, P.M. 36-06
PARCEL MAP NO. 4692, P.M. 47-97
POR. RECORD OF SURVEY, L.S. 15-64 (NW1/4 SEC. 11, ETC.)

VICINITY OF THREE RIVERS
ASSESSOR'S MAPS BK. 067, PG. 06
COUNTY OF TULARE, CALIF.

NOTE—ASSESSOR'S BLOCK NUMBERS SHOWN IN ELLIPSES
ASSESSOR'S PARCEL NUMBERS SHOWN IN CIRCLES