DISCLAIMER

THIS MAP WAS PREPARED FOR LOCAL PROPERTY ASSESSMENT PURPOSES ONLY AND THE PARCELS SHOWN HEREON MAY NOT COMPLY WITH STATE AND LOCAL SUBDIVISION ORDINANCES, AND NO LIABILITY IS ASSUMED FOR THE USE OF THE INFORMATION SHOWN HEREON.

S1/2 SEC.11, T.17S., R.28E., M.D.B&M.

Tax Area Code 067–07
146–009

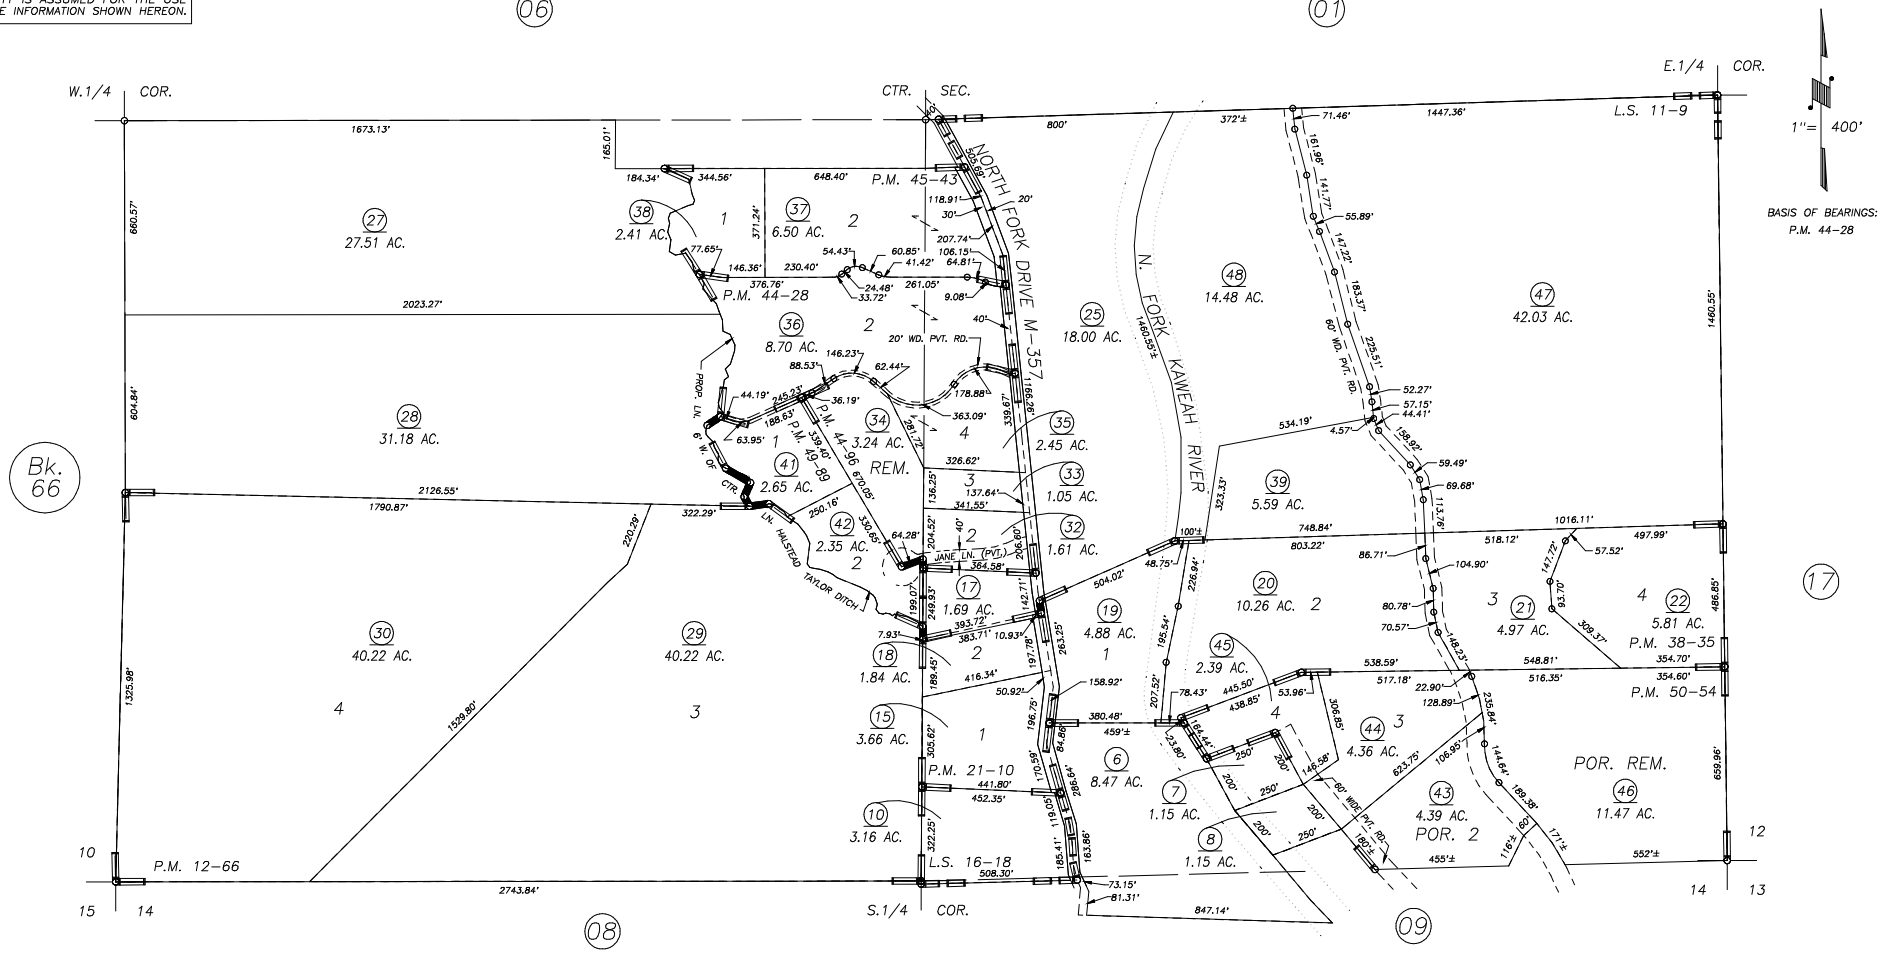

PARCEL MAP 1165, P.M. 12–66
POR. RECORD OF SURVEY, L.S. 11–9
PARCEL MAP 2009, P.M. 21–10
RECORD OF SURVEY, L.S. 16–18
PARCEL MAP 3732, P.M. 38–35
PARCEL MAP 4324, P.M. 44–28
PARCEL MAP 4391, P.M. 44–96

POR. RECORD OF SURVEY, L.S. 15–64 (SEC. 11, ETC.)
PARCEL MAP 4438, P.M. 45–43
PARCEL MAP 4884, P.M. 49–89
POR. PARCEL MAP 4949, P.M. 50–54

VICINITY OF THREE RIVERS
ASSESSOR'S MAPS BK. 067 , PG. 07
COUNTY OF TULARE, CALIFORNIA, U.S.A.

NOTE: Assessor's Parcel Numbers Shown in Circles (1)
Assessor's Block Numbers Shown in Elipses (123)

REVISION	DATE	TECH
2014–0033747	09/18/2014	ARP