# N1/2 OF NE1/4 SEC.11, T.17S., R.28E., M.D.B.&M.

Tax Area Codes 067–20
146–002
146–009

**DISCLAIMER**

THIS MAP WAS PREPARED FOR LOCAL PROPERTY ASSESSMENT PURPOSES ONLY AND THE PARCELS SHOWN HEREON MAY NOT COMPLY WITH STATE AND LOCAL SUBDIVISION ORDINANCES, AND NO LIABILITY IS ASSUMED FOR THE USE OF THE INFORMATION SHOWN HEREON.

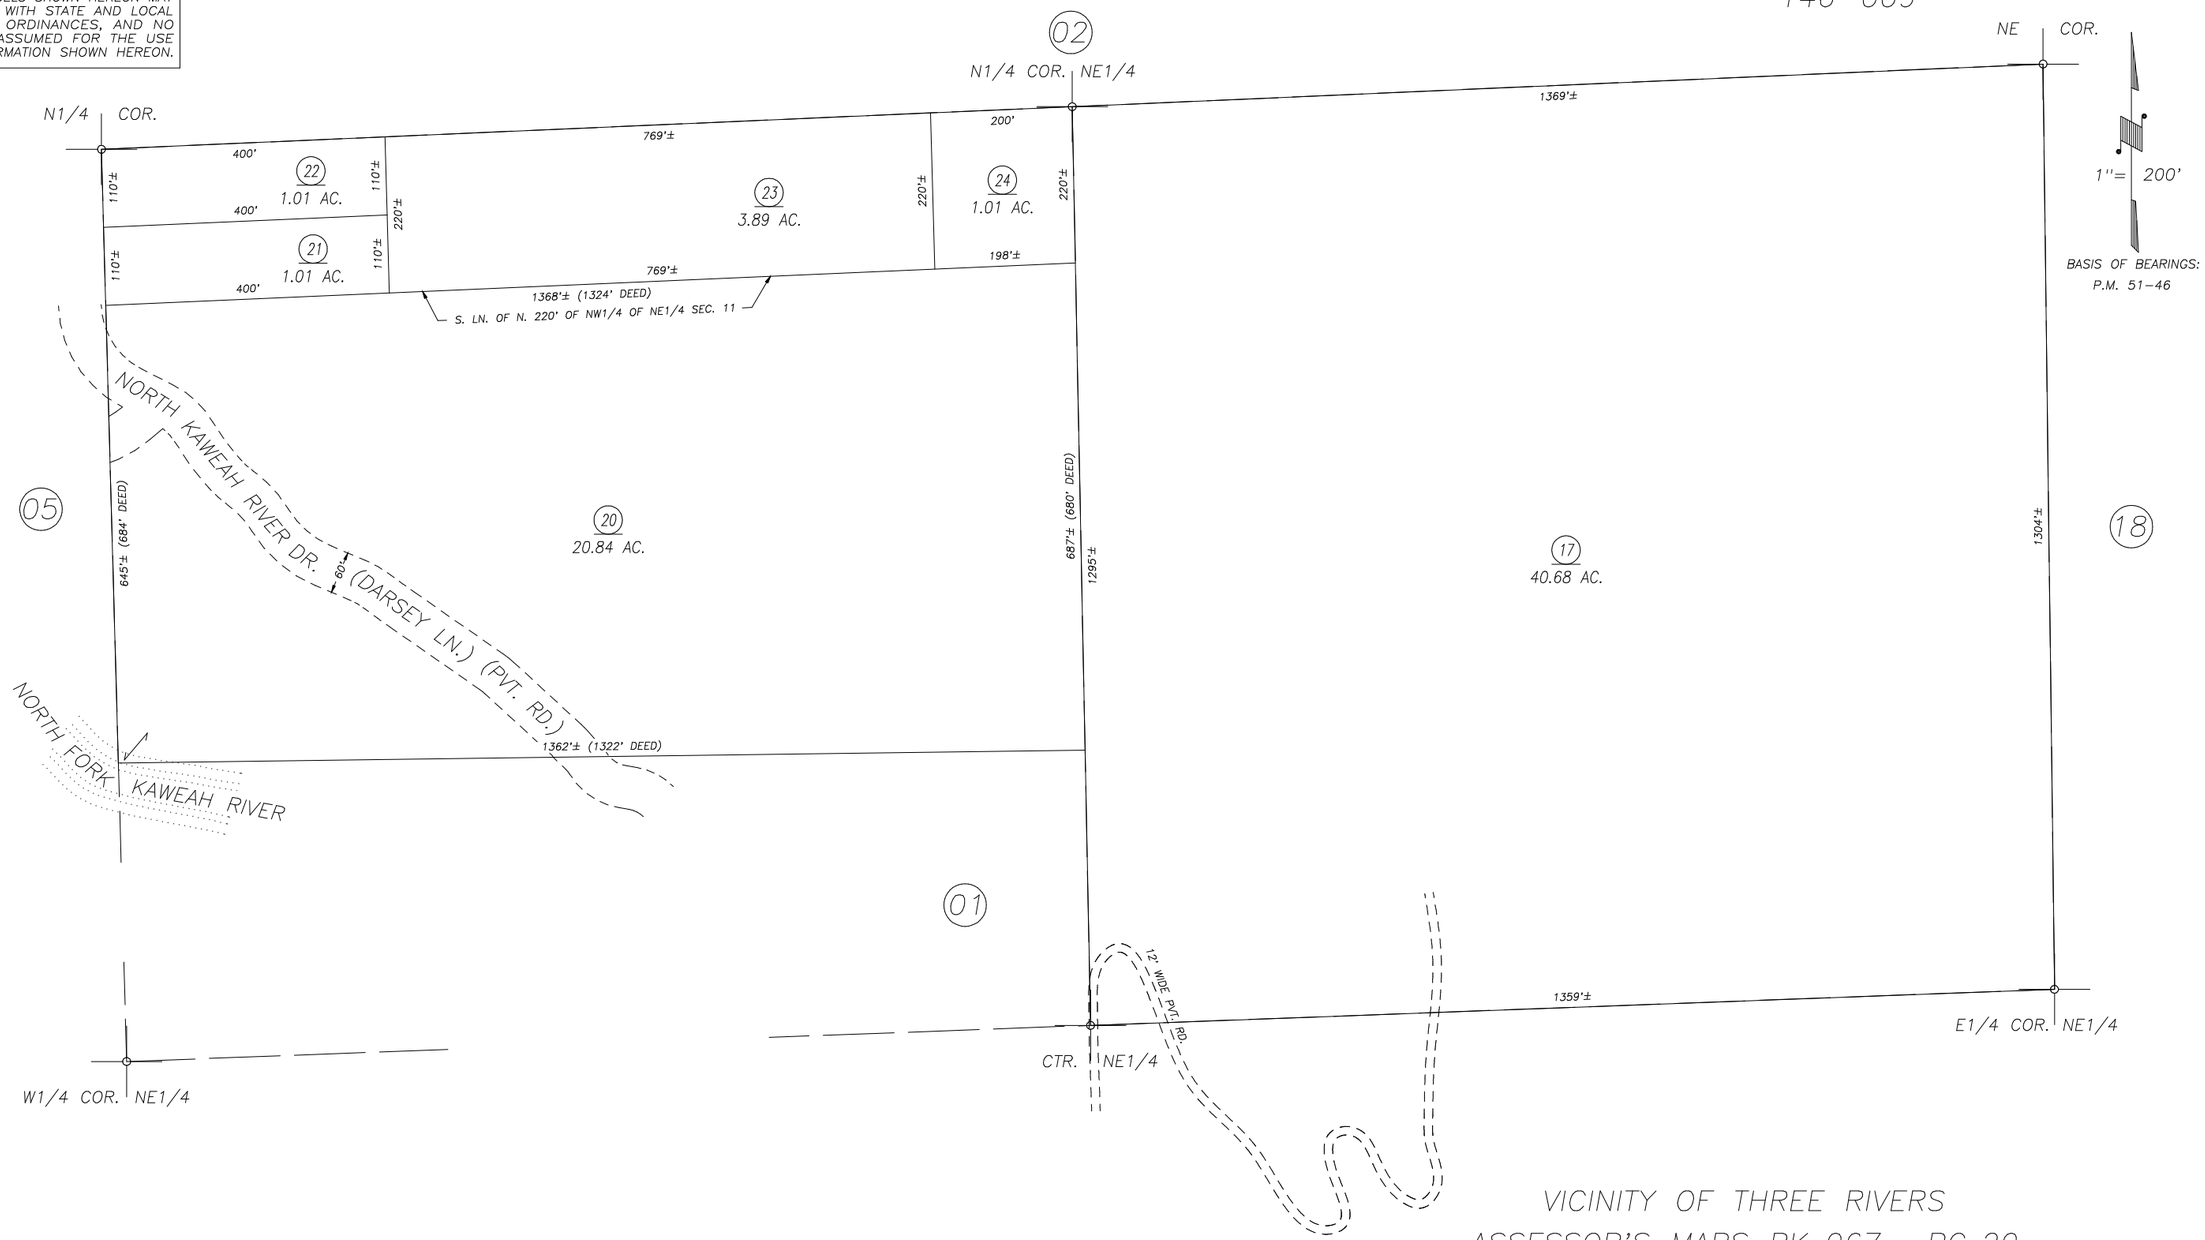


VICINITY OF THREE RIVERS
ASSESSOR'S MAPS BK. 067 , PG. 20
COUNTY OF TULARE, CALIFORNIA, U.S.A.

NOTE: Assessor's Parcel Numbers Shown in Circles (1)
Assessor's Block Numbers Shown in Elipses (123)

| REVISION | DATE | TECH |
|---|---|---|
| UPDATE ADJ. PAGE | 04/19/2012 | LLB |