DISCLAIMER

THIS MAP WAS PREPARED FOR LOCAL PROPERTY ASSESSMENT PURPOSES ONLY. THE PARCELS SHOWN HEREON MAY NOT COMPLY WITH STATE AND LOCAL SUBDIVISION ORDINANCES. NO LIABILITY IS ASSUMED FOR THE USE OF THE INFORMATION HEREON.

REVISED: 05/08/2014
REASON: 2013-0075559
CAD TECH: LLB

S½ OF NE¼ SEC. 23, T.17S., R.28E, M.D.B.&M.

TAX CODE AREA 146-009

068-03

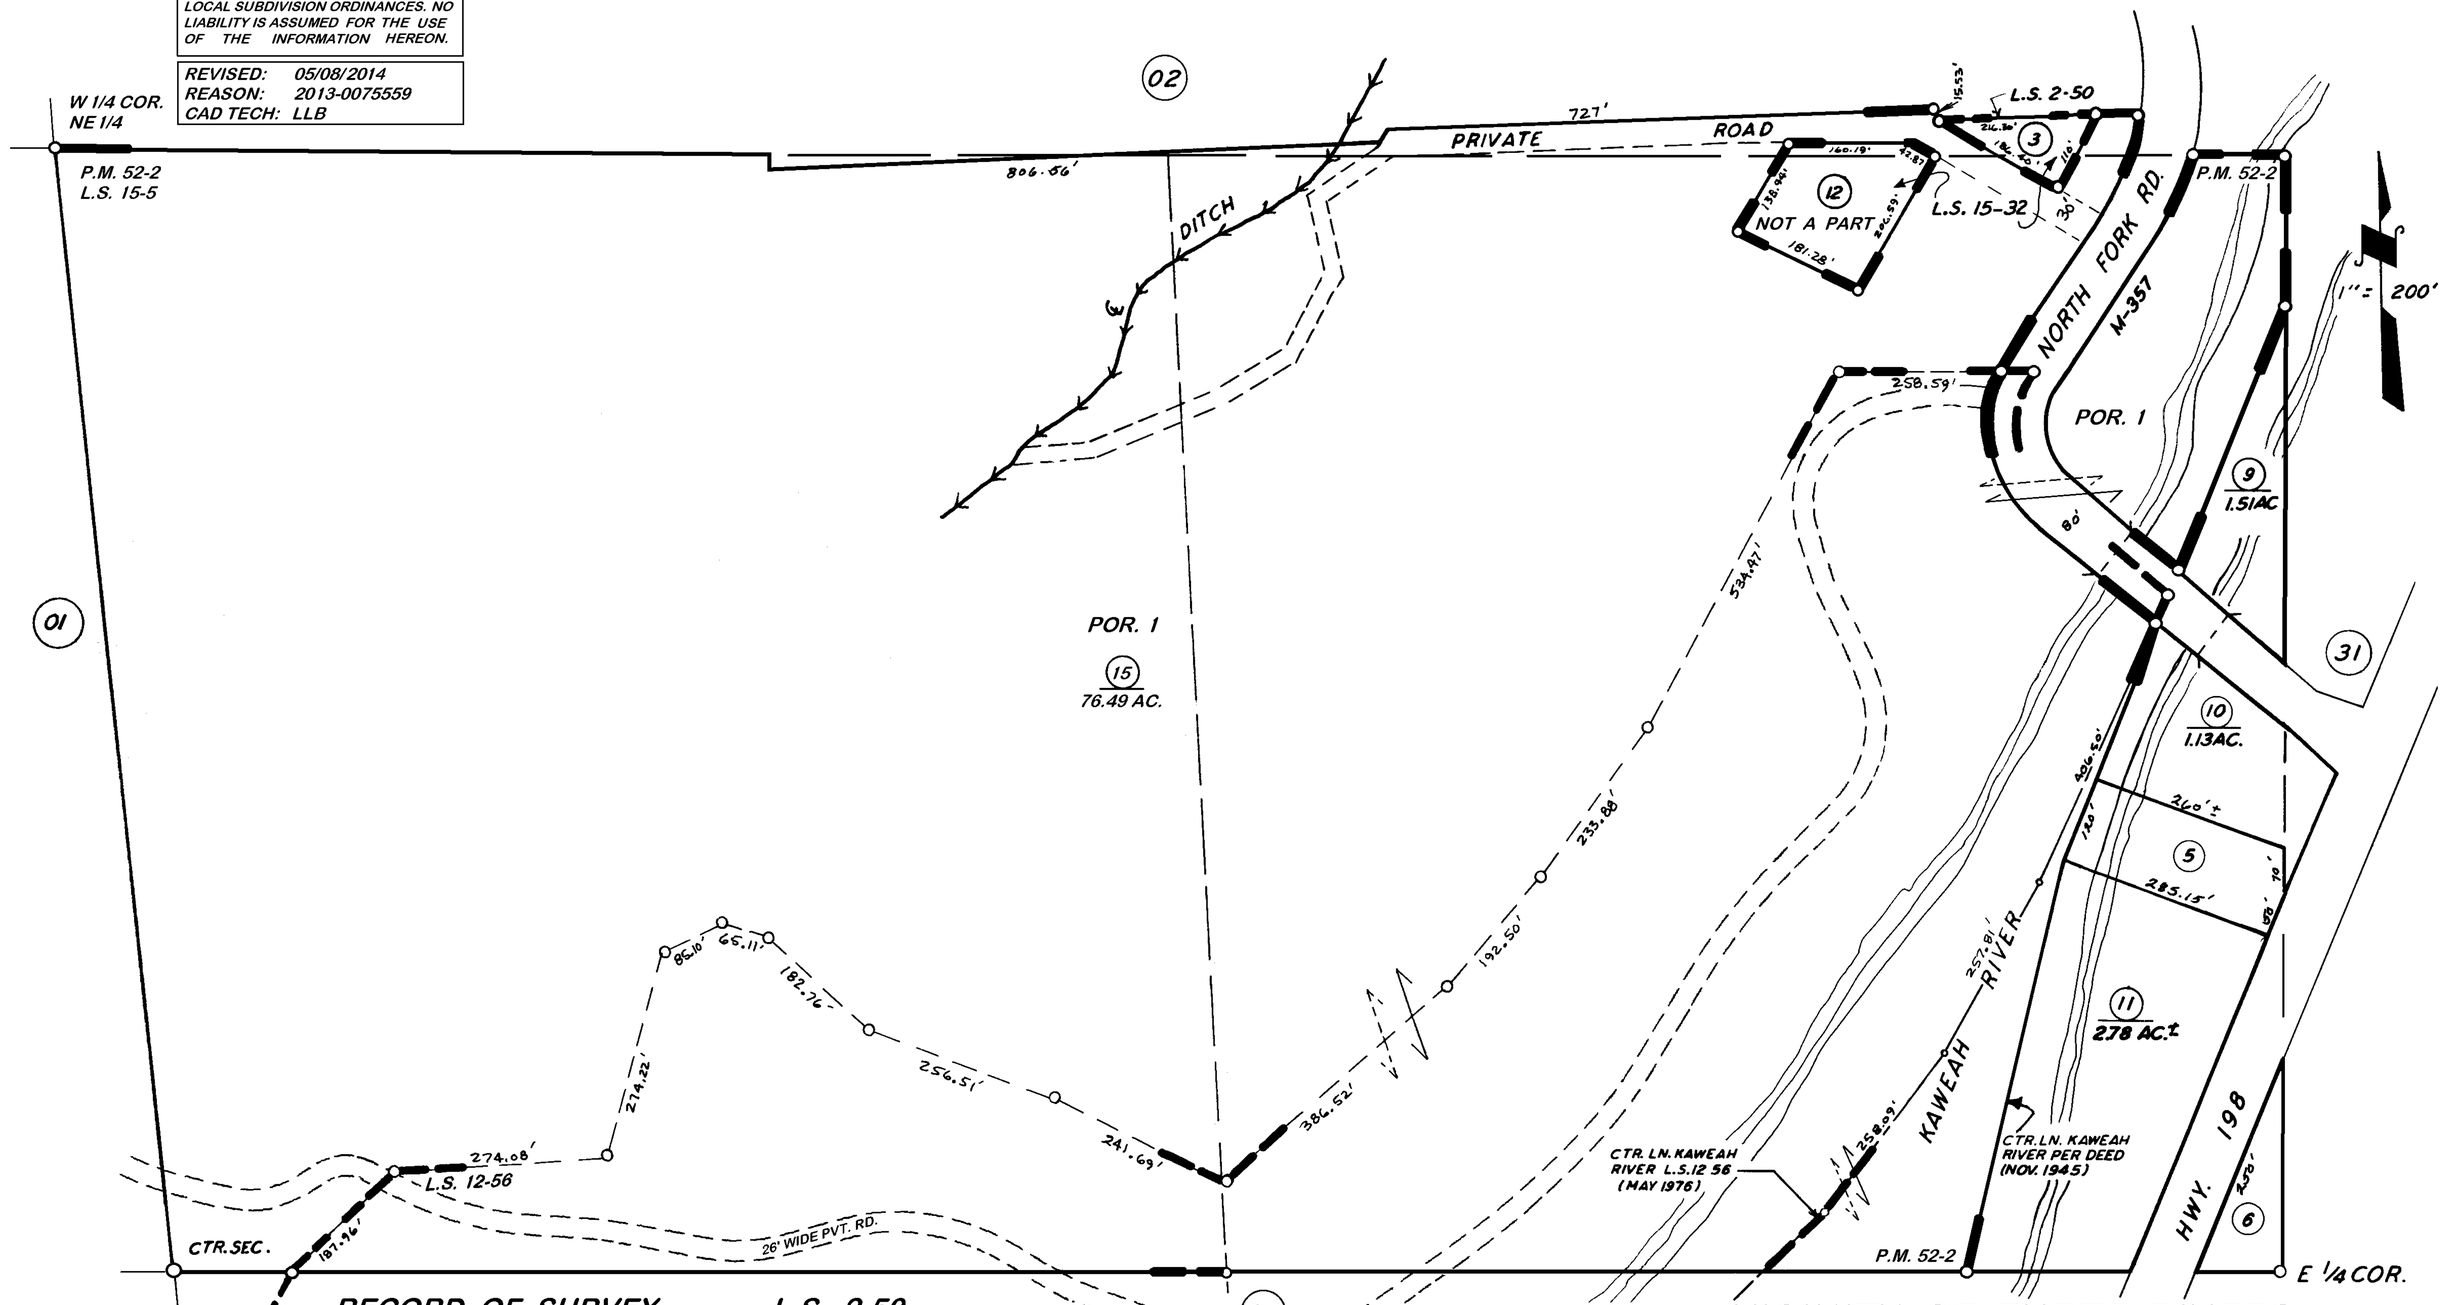

RECORD OF SURVEY, L.S. 2-50
RECORD OF SURVEY, L.S. 12-56
POR. RECORD OF SURVEY, L.S. 15-5
RECORD OF SURVEY, L.S. 15-32
POR. PARCEL MAP NO. 5095, P.M. 52-2

NOTE—ASSESSOR'S BLOCK NUMBERS SHOWN IN ELLIPSES
ASSESSOR'S PARCEL NUMBERS SHOWN IN CIRCLES

VICINITY OF THREE RIVERS
ASSESSOR'S MAPS BK. 068, PG. 03.
COUNTY OF TULARE, CALIF.