DISCLAIMER

THIS MAP WAS PREPARED FOR LOCAL PROPERTY ASSESSMENT PURPOSES ONLY. THE PARCELS SHOWN HEREON MAY NOT COMPLY WITH STATE AND LOCAL SUBDIVISION ORDINANCES. NO LIABILITY IS ASSUMED FOR THE USE OF THE INFORMATION HEREON.

REVISED:	03/25/2011
REASON:	ADD BLOSSOM DR.
CAD TECH:	LLB

S 1/2 OF NE 1/4 SEC. 26, T.17S., R.28E., M.D.B.&M.

TAX CODE AREA **068-08**
146-009

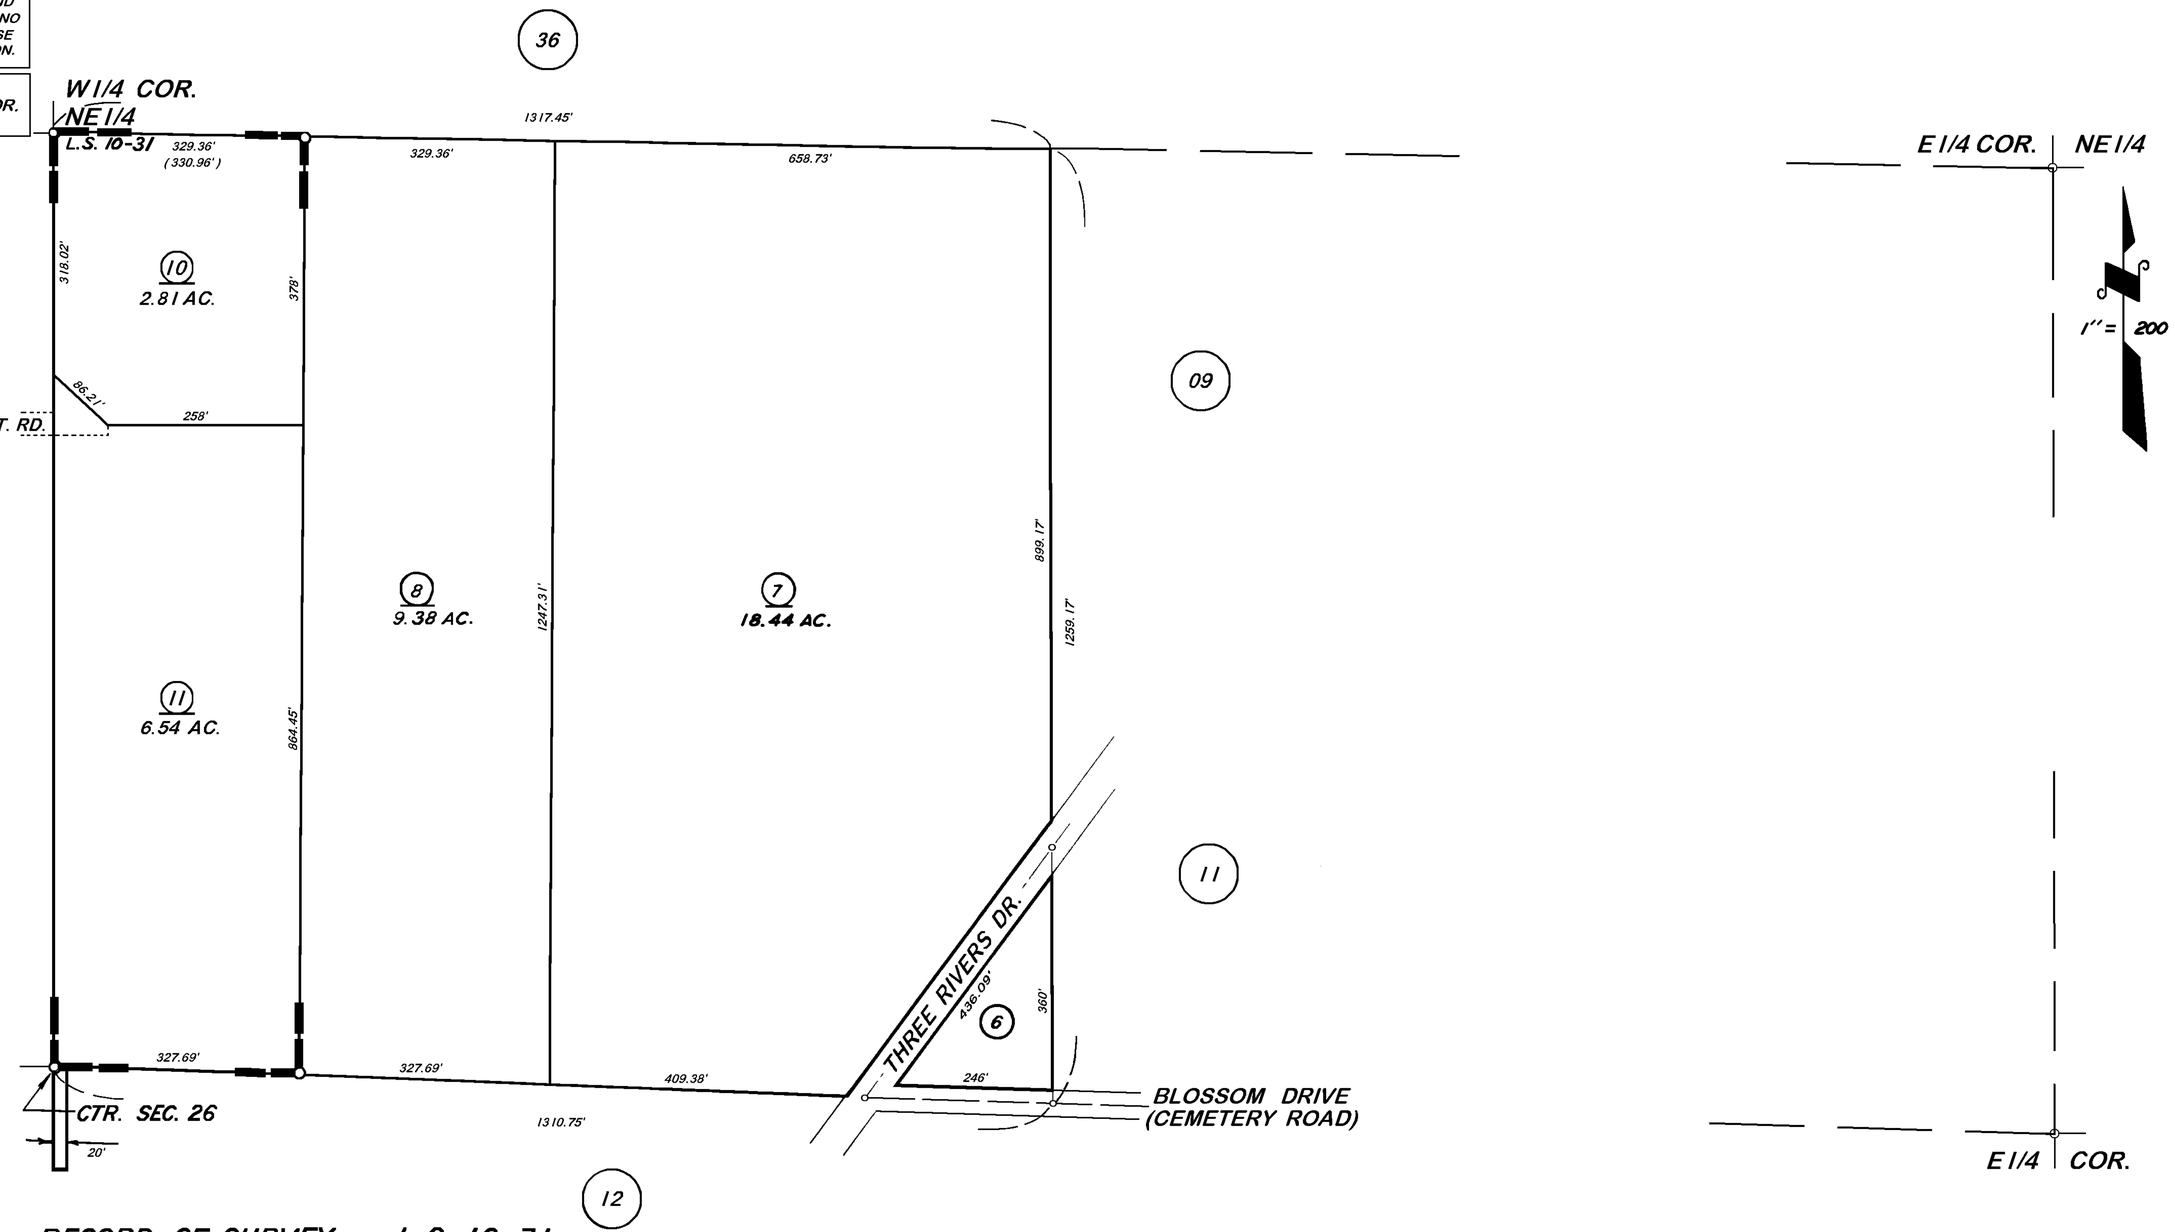

RECORD OF SURVEY, L.S. 10-31

VICINITY OF THREE RIVERS
ASSESSOR'S MAPS BK. 068 PG. 08
COUNTY OF TULARE, CALIF.

NOTE — ASSESSOR'S BLOCK NUMBERS SHOWN IN ELLIPSES
ASSESSOR'S PARCEL NUMBERS SHOWN IN CIRCLES