DISCLAIMER

THIS MAP WAS PREPARED FOR LOCAL PROPERTY ASSESSMENT PURPOSES ONLY. THE PARCELS SHOWN HEREON MAY NOT COMPLY WITH STATE AND LOCAL SUBDIVISION ORDINANCES. NO LIABILITY IS ASSUMED FOR THE USE OF THE INFORMATION HEREON.

REVISED: 03/25/2011
REASON: ADD BLOSSOM DR.
CAD TECH: LLB

N½ OF SE¼ SEC. 26, T.17S., R.28E., M.D.B.&M.

TAX CODE AREA 068-12
146-009

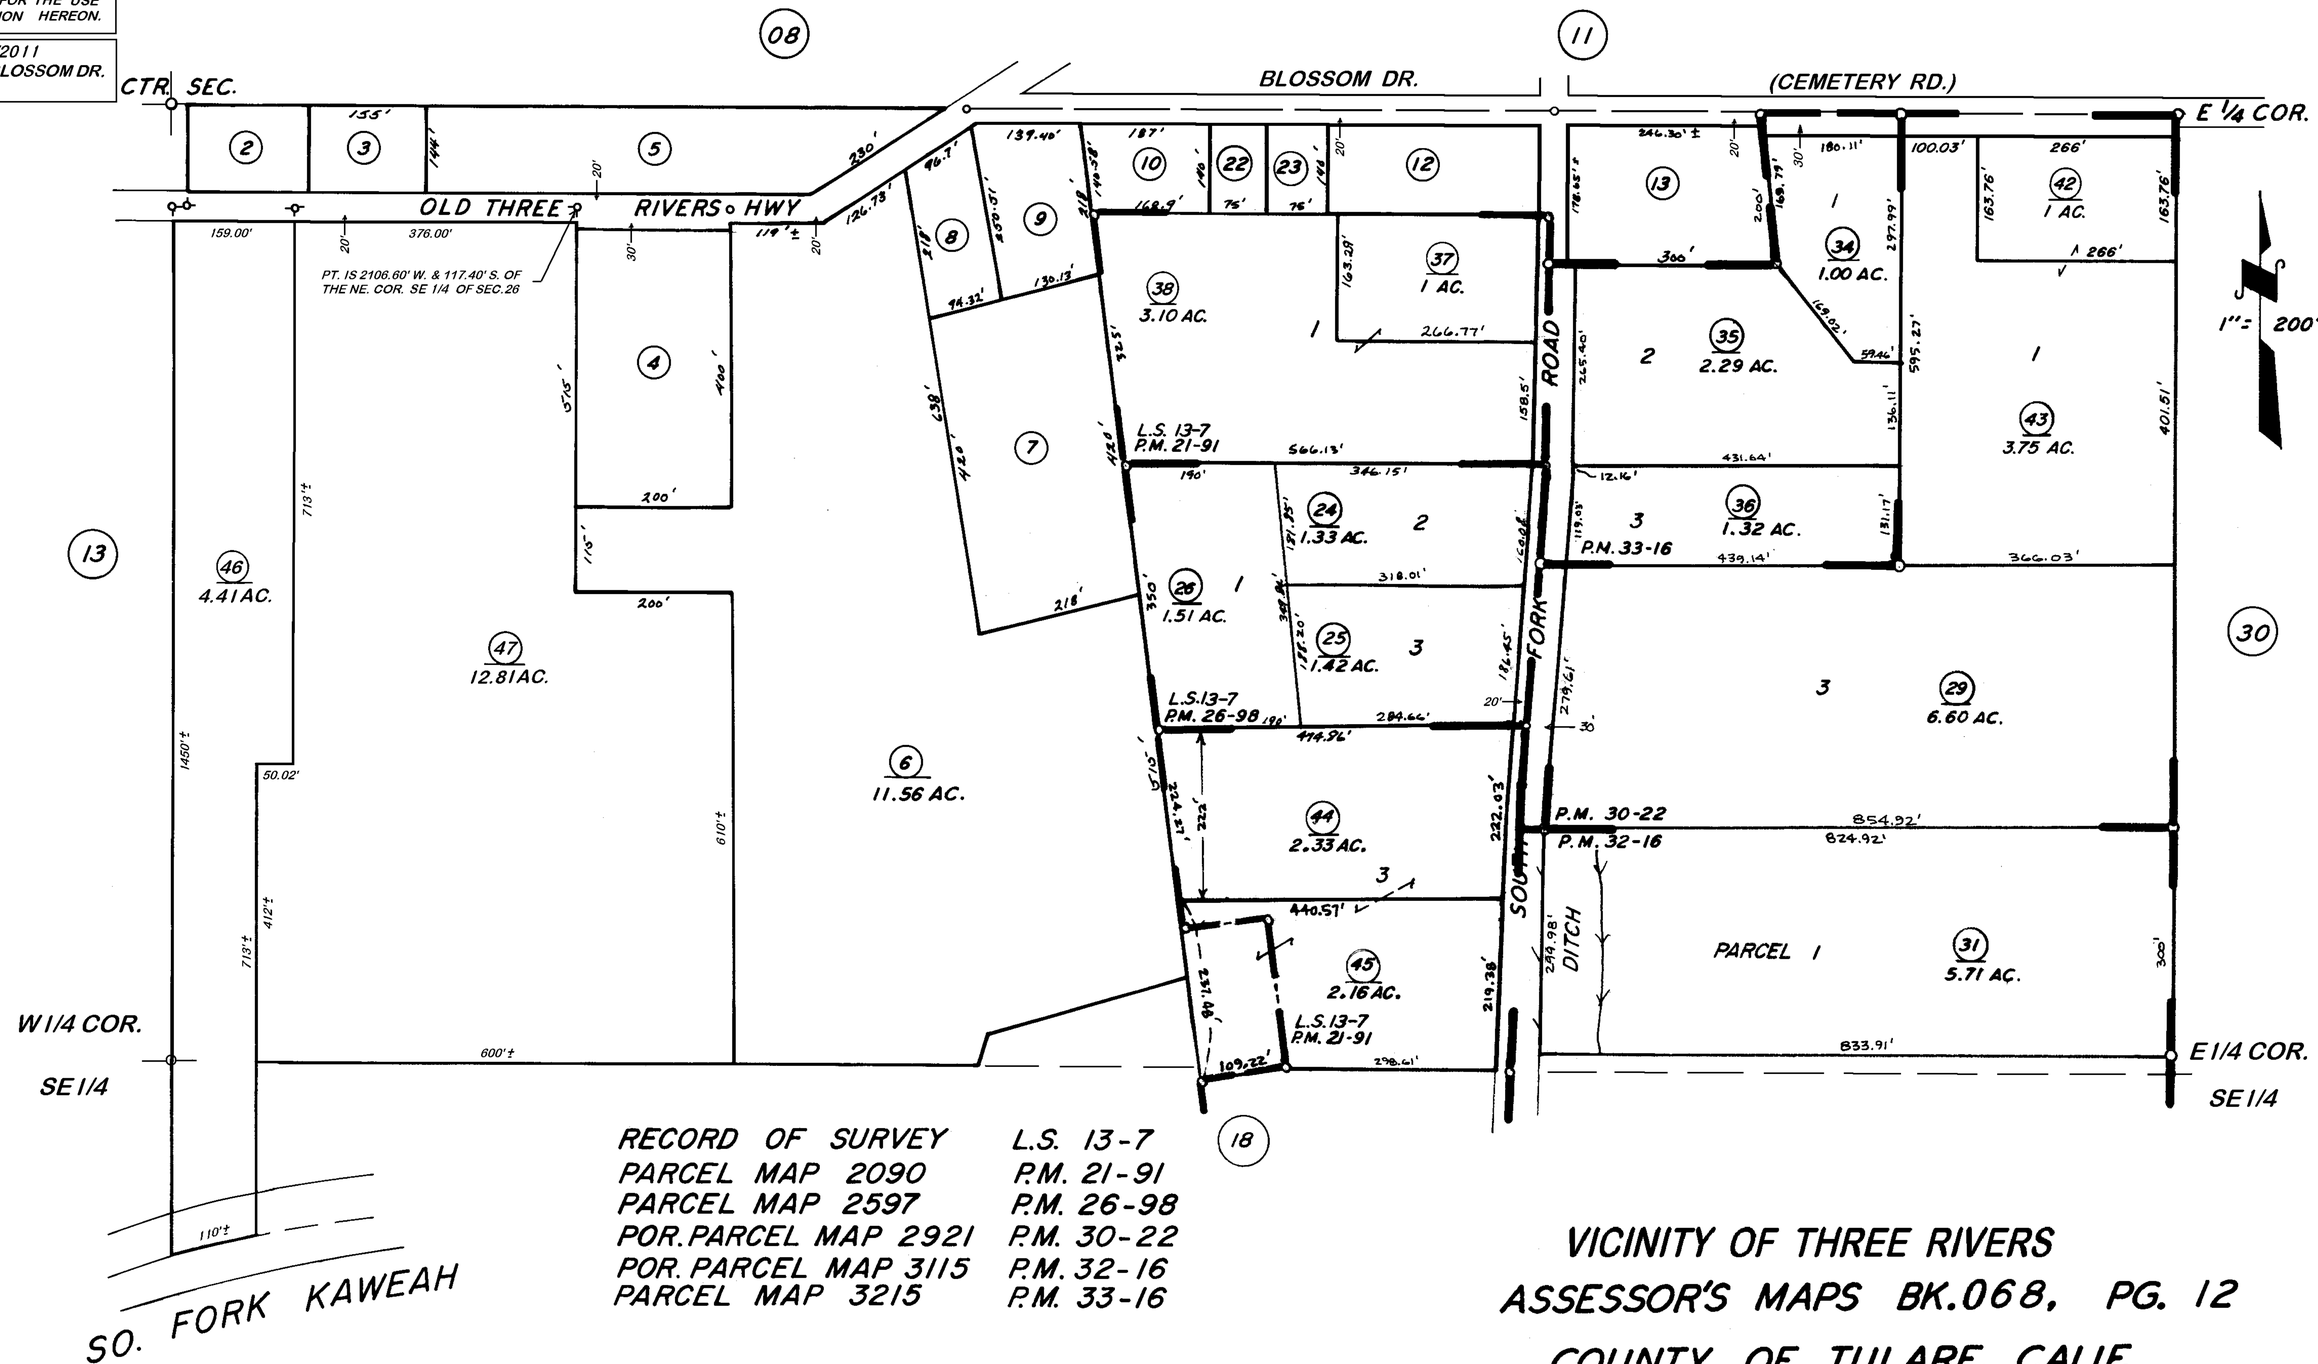

RECORD OF SURVEY	L.S. 13-7
PARCEL MAP 2090	P.M. 21-91
PARCEL MAP 2597	P.M. 26-98
POR. PARCEL MAP 2921	P.M. 30-22
POR. PARCEL MAP 3115	P.M. 32-16
PARCEL MAP 3215	P.M. 33-16

VICINITY OF THREE RIVERS
ASSESSOR'S MAPS BK.068, PG. 12
COUNTY OF TULARE, CALIF.

NOTE—ASSESSOR'S BLOCK NUMBERS SHOWN IN ELIPSES
ASSESSOR'S PARCEL NUMBERS SHOWN IN CIRCLES