DISCLAIMER

THIS MAP WAS PREPARED FOR LOCAL PROPERTY ASSESSMENT PURPOSES ONLY. THE PARCELS SHOWN HEREON MAY NOT COMPLY WITH STATE AND LOCAL SUBDIVISION ORDINANCES. NO LIABILITY IS ASSUMED FOR THE USE OF THE INFORMATION HEREON.

REVISED: 02/14/2007
REASON: 2004-0037537
CAD TECH: ASG

POR. S½ SEC. 26, T.17S., R.28E., M.D.B. & M.

TAX CODE AREA
146-009

68-16

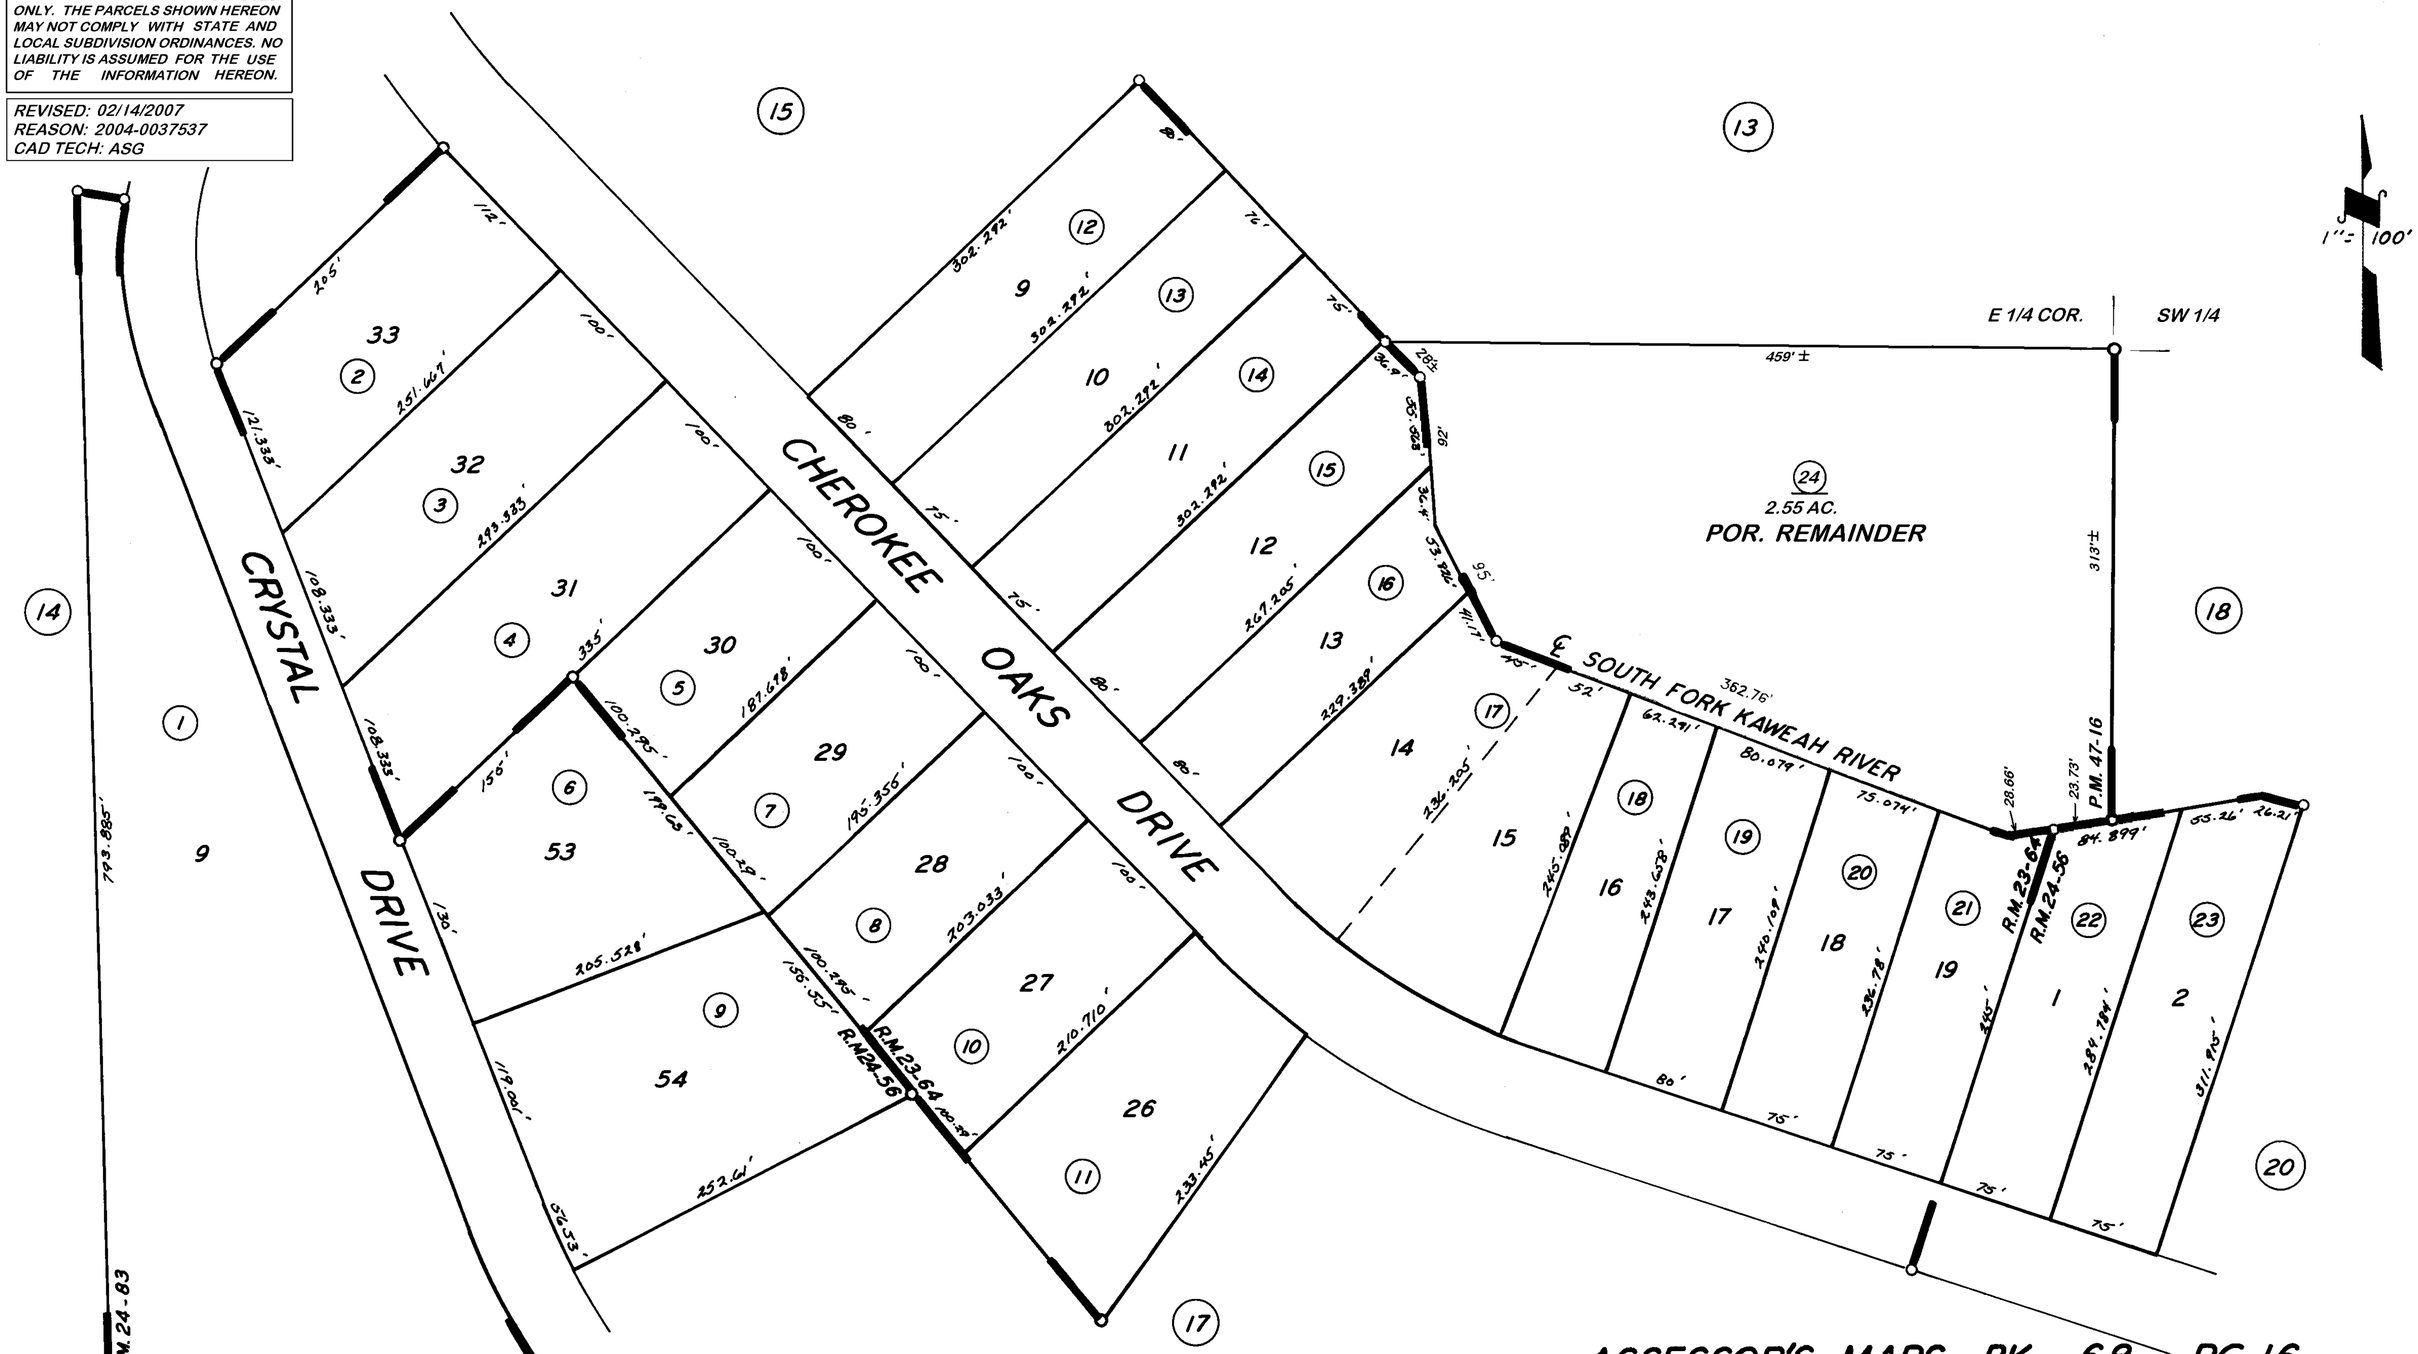

POR. TRACT NO. 353, R.M. 23-64
POR. TRACT NO. 424, R.M. 24-56
POR. TRACT NO. 458, R.M. 24-83
POR. PARCEL MAP NO. 4611, P.M. 47-16

ASSESSOR'S MAPS BK. 68, PG. 16
COUNTY OF TULARE, CALIF.

NOTE—ASSESSOR'S BLOCK NUMBERS SHOWN IN ELIPSES
ASSESSOR'S PARCEL NUMBERS SHOWN IN CIRCLES