DISCLAIMER

THIS MAP WAS PREPARED FOR LOCAL PROPERTY ASSESSMENT PURPOSES ONLY. THE PARCELS SHOWN HEREON MAY NOT COMPLY WITH STATE AND LOCAL SUBDIVISION ORDINANCES. NO LIABILITY IS ASSUMED FOR THE USE OF THE INFORMATION HEREON.

REVISED: 09/24/2007
REASON: 2004-013129
CAD TECH: ASG

POR. S1/2 OF SE 1/4 SEC. 26, T.17S., R.28E., M.D.B. & M.

TAX CODE AREA 068-18
146-009

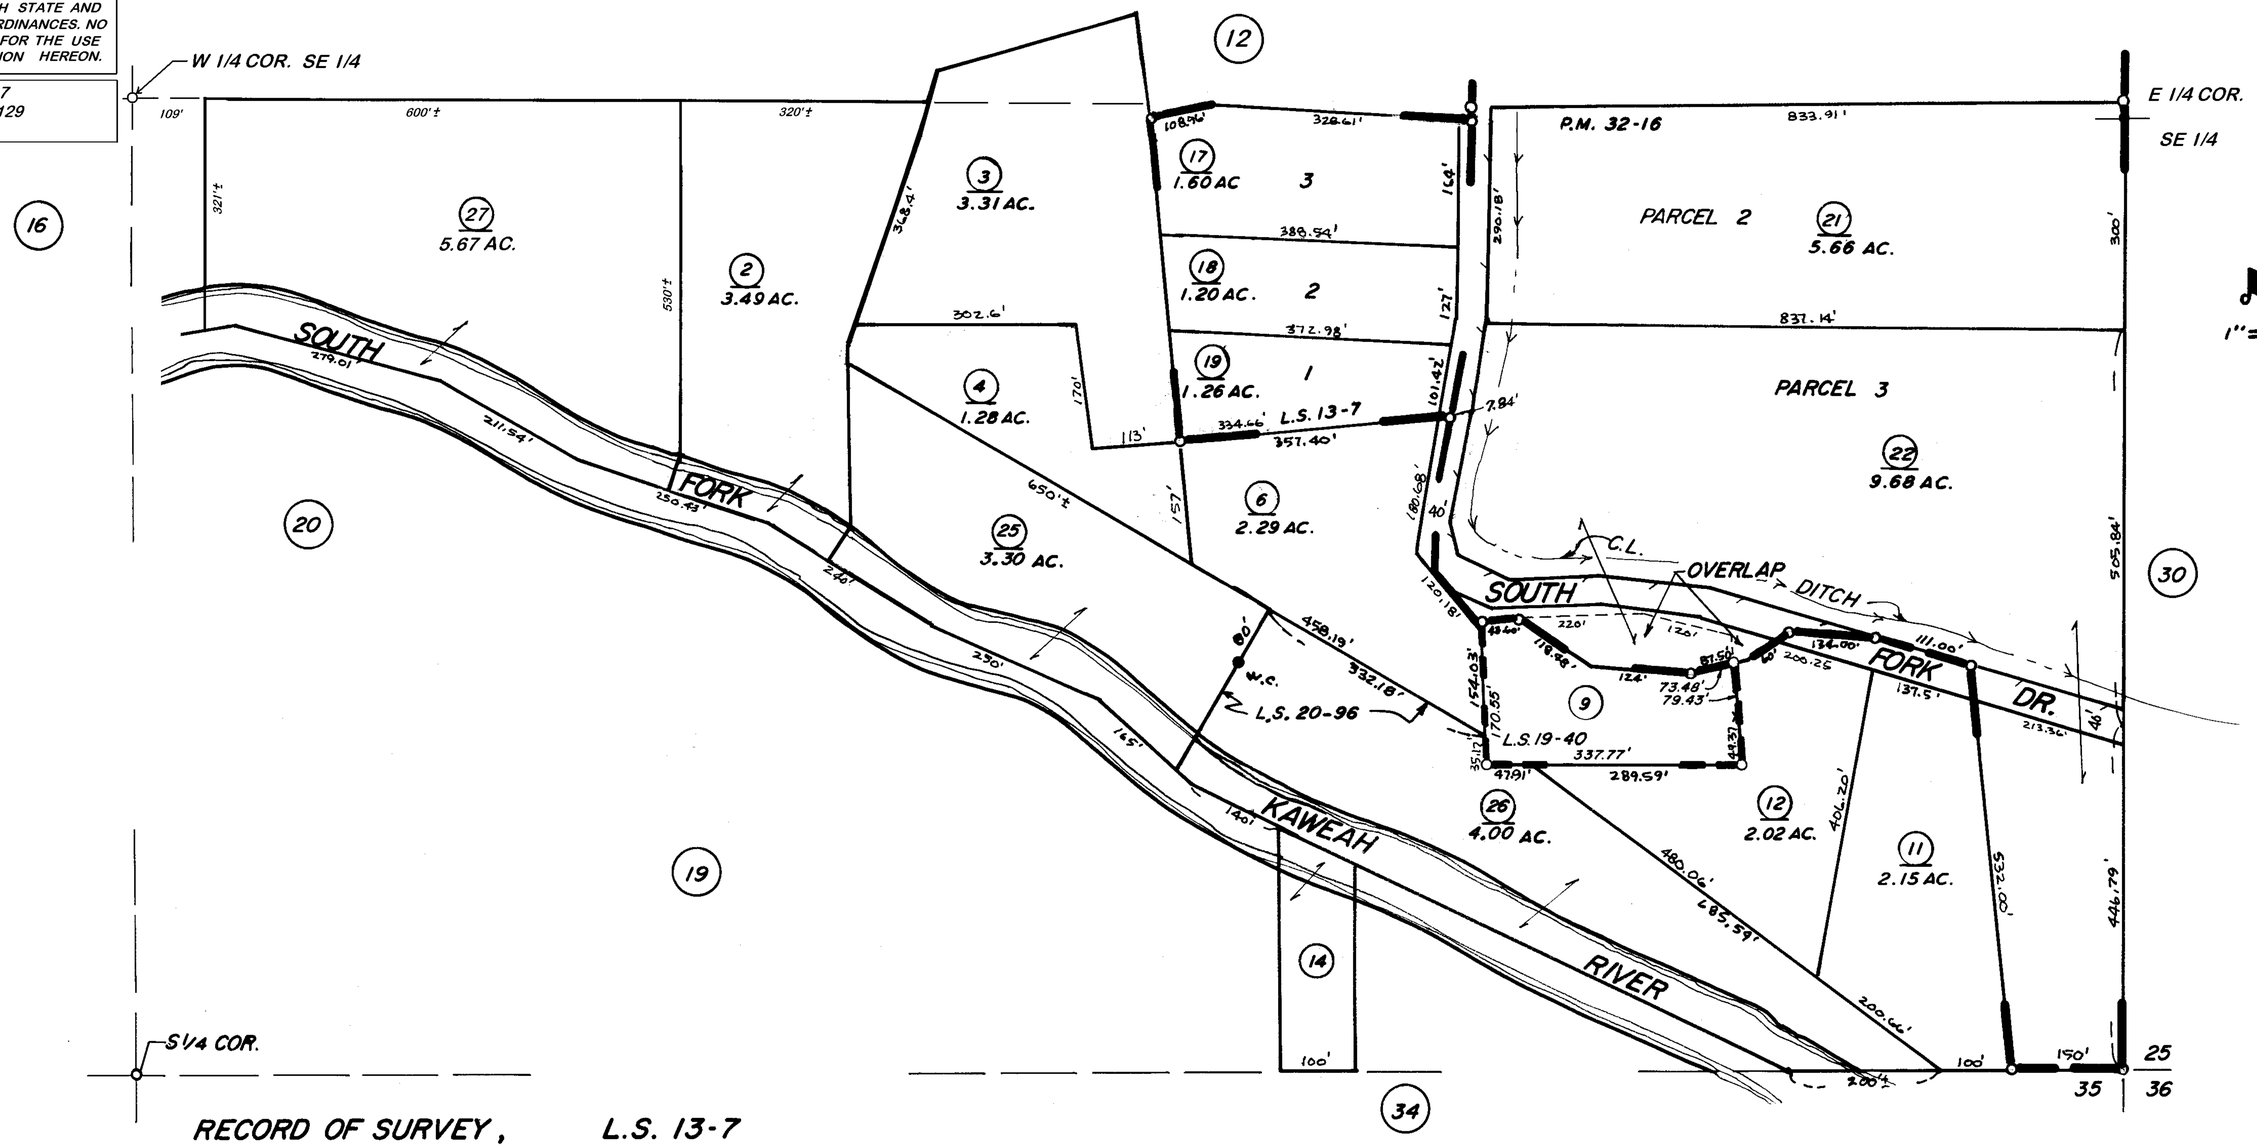

RECORD OF SURVEY, L.S. 13-7
PARCEL MAP 2330, P.M. 24-31
POR. PARCEL MAP 3115, P.M. 32-16
RECORD OF SURVEY, L.S. 19-40
RECORD OF SURVEY, L.S. 20-96

VICINITY OF THREE RIVERS

ASSESSOR'S MAPS BK. 068, PG. 18

COUNTY OF TULARE, CALIF.

NOTE—ASSESSOR'S BLOCK NUMBERS SHOWN IN ELLIPSES
ASSESSOR'S PARCEL NUMBERS SHOWN IN CIRCLES