**DISCLAIMER**

THIS MAP WAS PREPARED FOR LOCAL PROPERTY ASSESSMENT PURPOSES ONLY. THE PARCELS SHOWN HEREON MAY NOT COMPLY WITH STATE AND LOCAL SUBDIVISION ORDINANCES. NO LIABILITY IS ASSUMED FOR THE USE OF THE INFORMATION HEREON. R & T CODE SEC. 327, 408.3, ETC.

REVISED: 7/3/2019
REASON: 2018-0062063
CAD TECH: NFL

# POR. N 1/2 SEC. 35, T.17S., R.28E., M.D.B. & M.

TAX CODE AREA 146-009

68-24

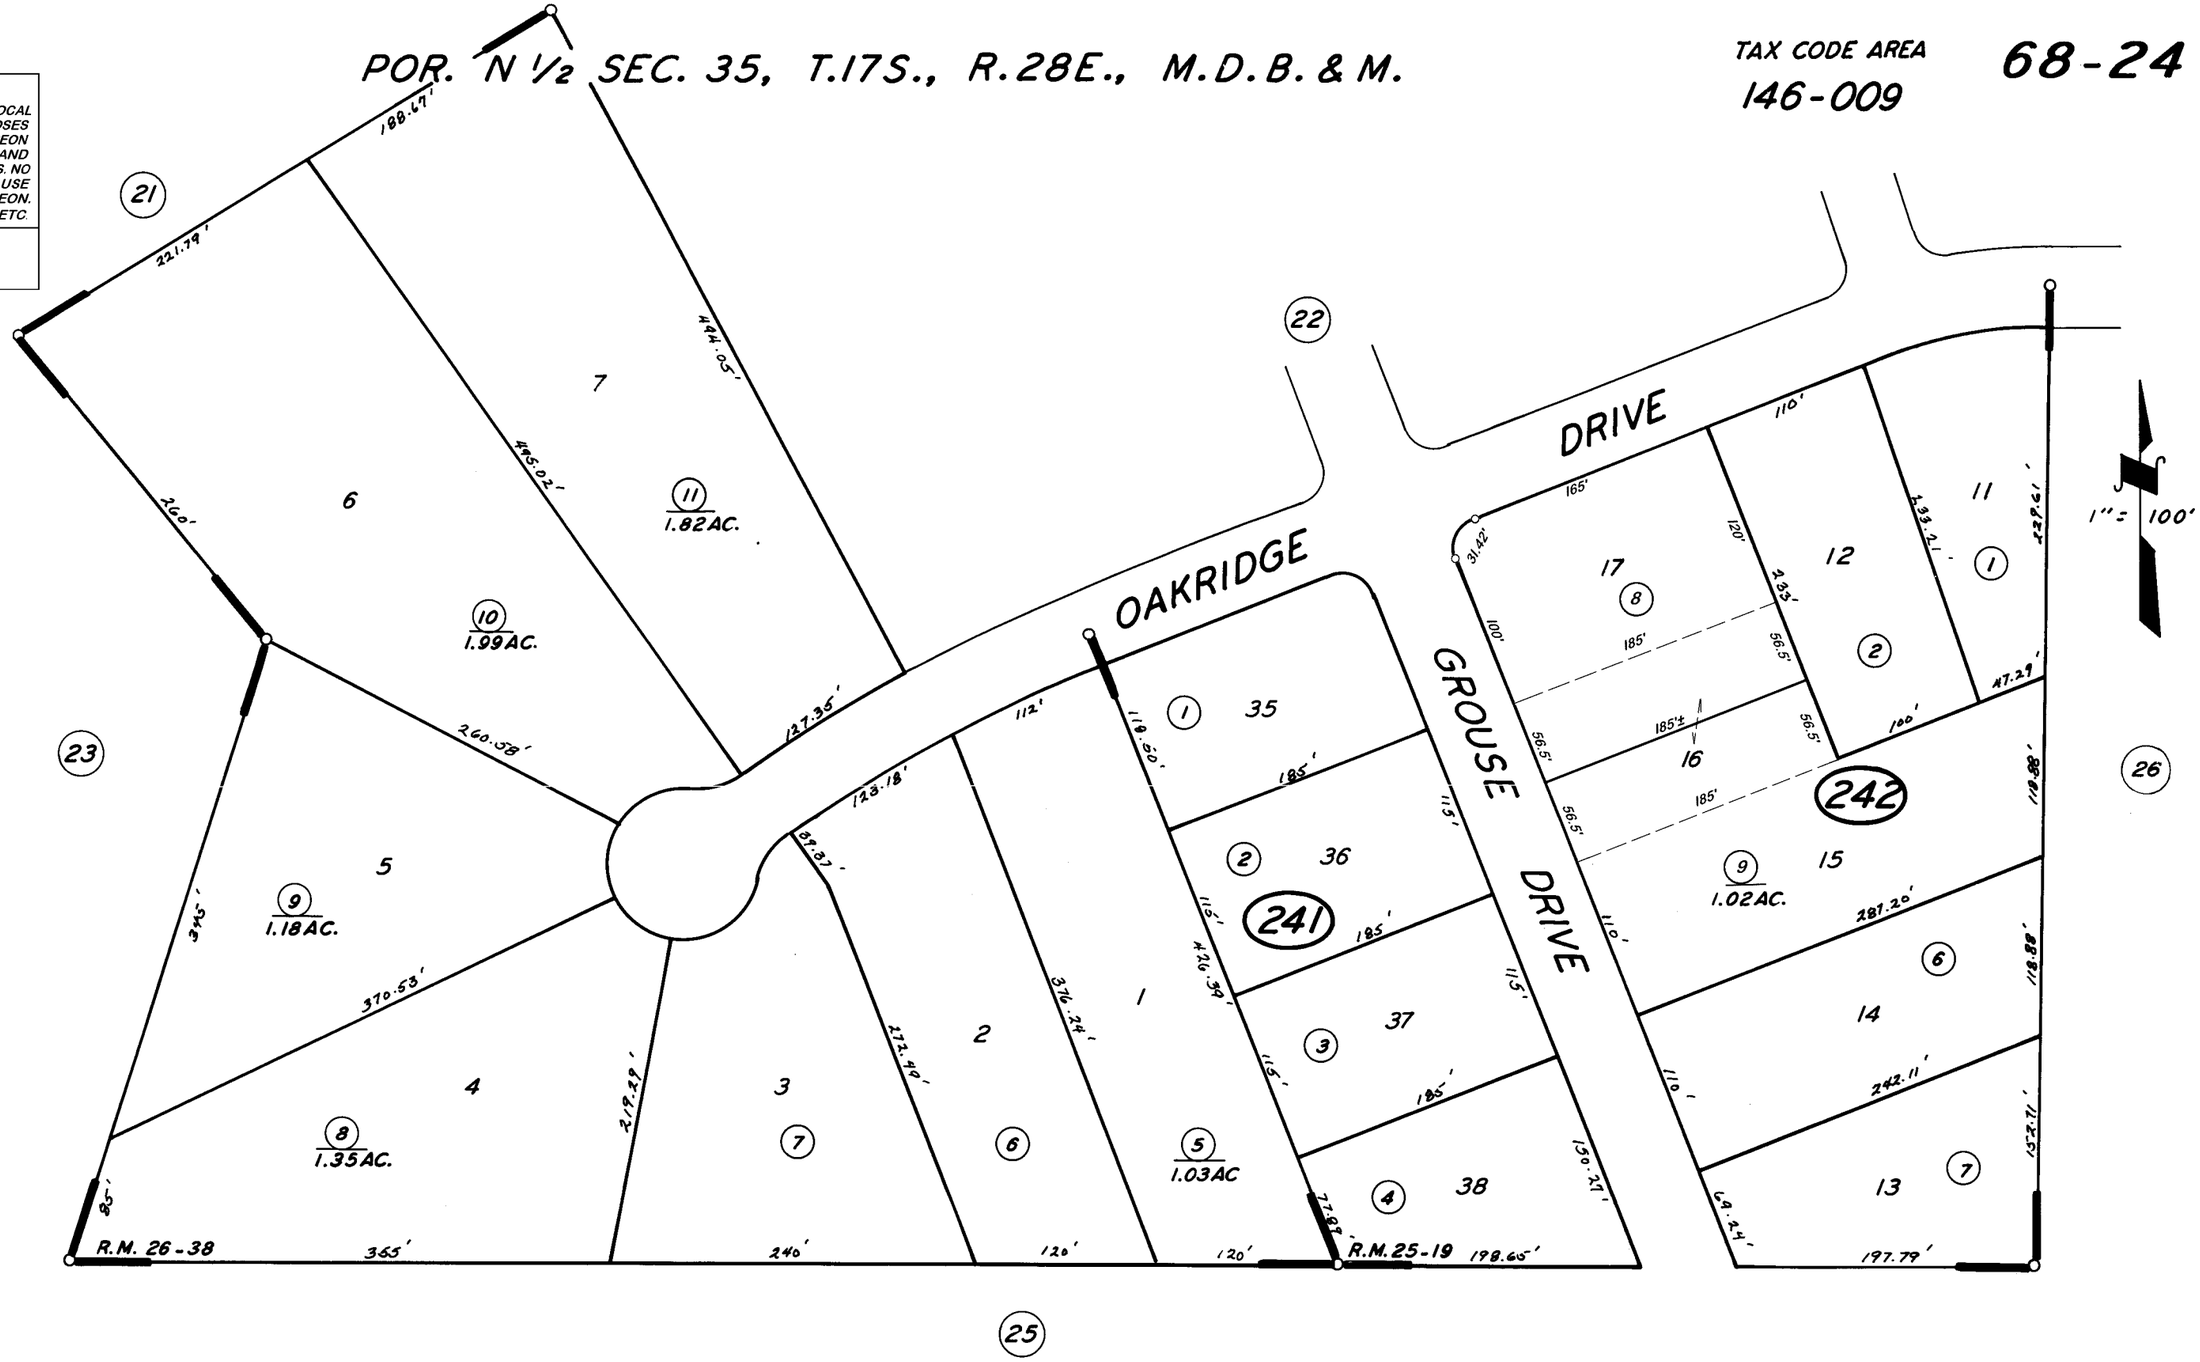


POR. TRACT NO. 483 R.M. 25-19
POR. TRACT NO. 515 R.M. 26-38

VICINITY OF THREE RIVERS
ASSESSOR'S MAPS BK. 68, PG. 24
COUNTY OF TULARE, CALIF.

NOTE — ASSESSOR'S BLOCK NUMBERS SHOWN IN ELLIPSES
ASSESSOR'S PARCEL NUMBERS SHOWN IN CIRCLES