DISCLAIMER

THIS MAP WAS PREPARED FOR LOCAL PROPERTY ASSESSMENT PURPOSES ONLY AND THE PARCELS SHOWN HEREON MAY NOT COMPLY WITH STATE AND LOCAL SUBDIVISION ORDINANCES, AND NO LIABILITY IS ASSUMED FOR THE USE OF THE INFORMATION SHOWN HEREON.

# NLY. POR. NE 1/4 SEC. 36, T.17 S., R.28 E., M.D.B.& M.

Tax Area Code 146-009

68-29

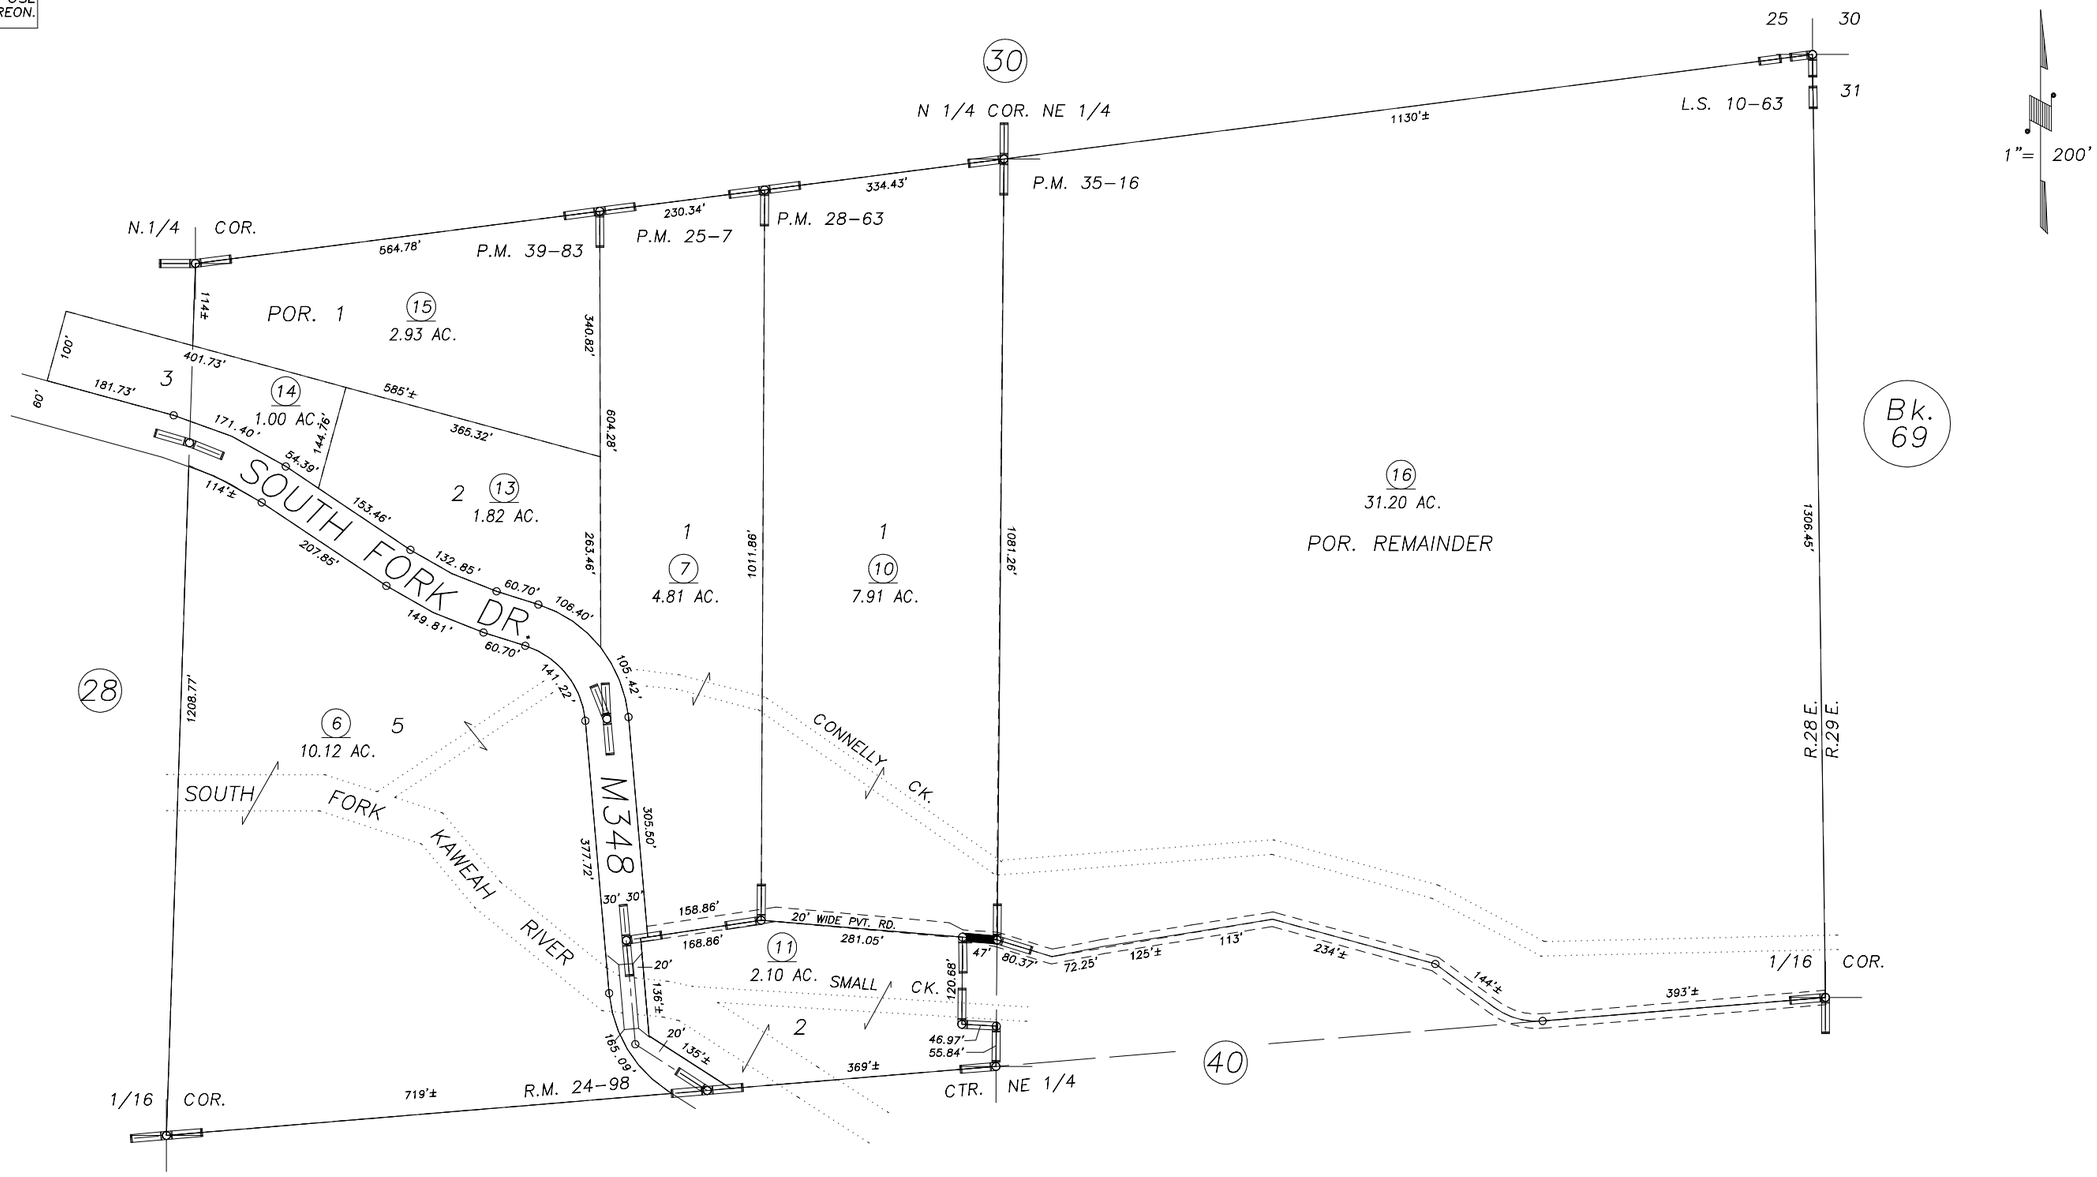


| REVISION | DATE | BY |
|---|---|---|
| 1999-0090867 | 01/11/2001 | KMS |

POR. PARCEL MAP 3414, P.M. 35-16
POR. PARCEL MAP 3880, P.M. 39-83
POR. PARCEL MAP 2406, P.M. 25-7
PARCEL MAP 2762, P.M. 28-63
POR. TRACT 470, R.M. 24-98
POR. RECORD OF SURVEY, L.S. 10-63

NOTE: Assessor's Block Numbers Shown in Ellipses
Assessor's Parcel Numbers Shown in Circles

ASSESSOR'S MAPS BK. 68 , PG. 29 .
COUNTY OF TULARE, CALIF.

00/01