POR. NW 1/4 SEC. 25 & POR. SW 1/4 SEC. 24, T.17S., R.28E., M.D.B. & M.

TAX CODE AREA 146-002

068-37

DISCLAIMER

THIS MAP WAS PREPARED FOR LOCAL PROPERTY ASSESSMENT PURPOSES ONLY. THE PARCELS SHOWN HEREON MAY NOT COMPLY WITH STATE AND LOCAL SUBDIVISION ORDINANCES. NO LIABILITY IS ASSUMED FOR THE USE OF THE INFORMATION HEREON.

REVISED: 09/25/2013
REASON: 2010-0029427
CAD TECH: RLW

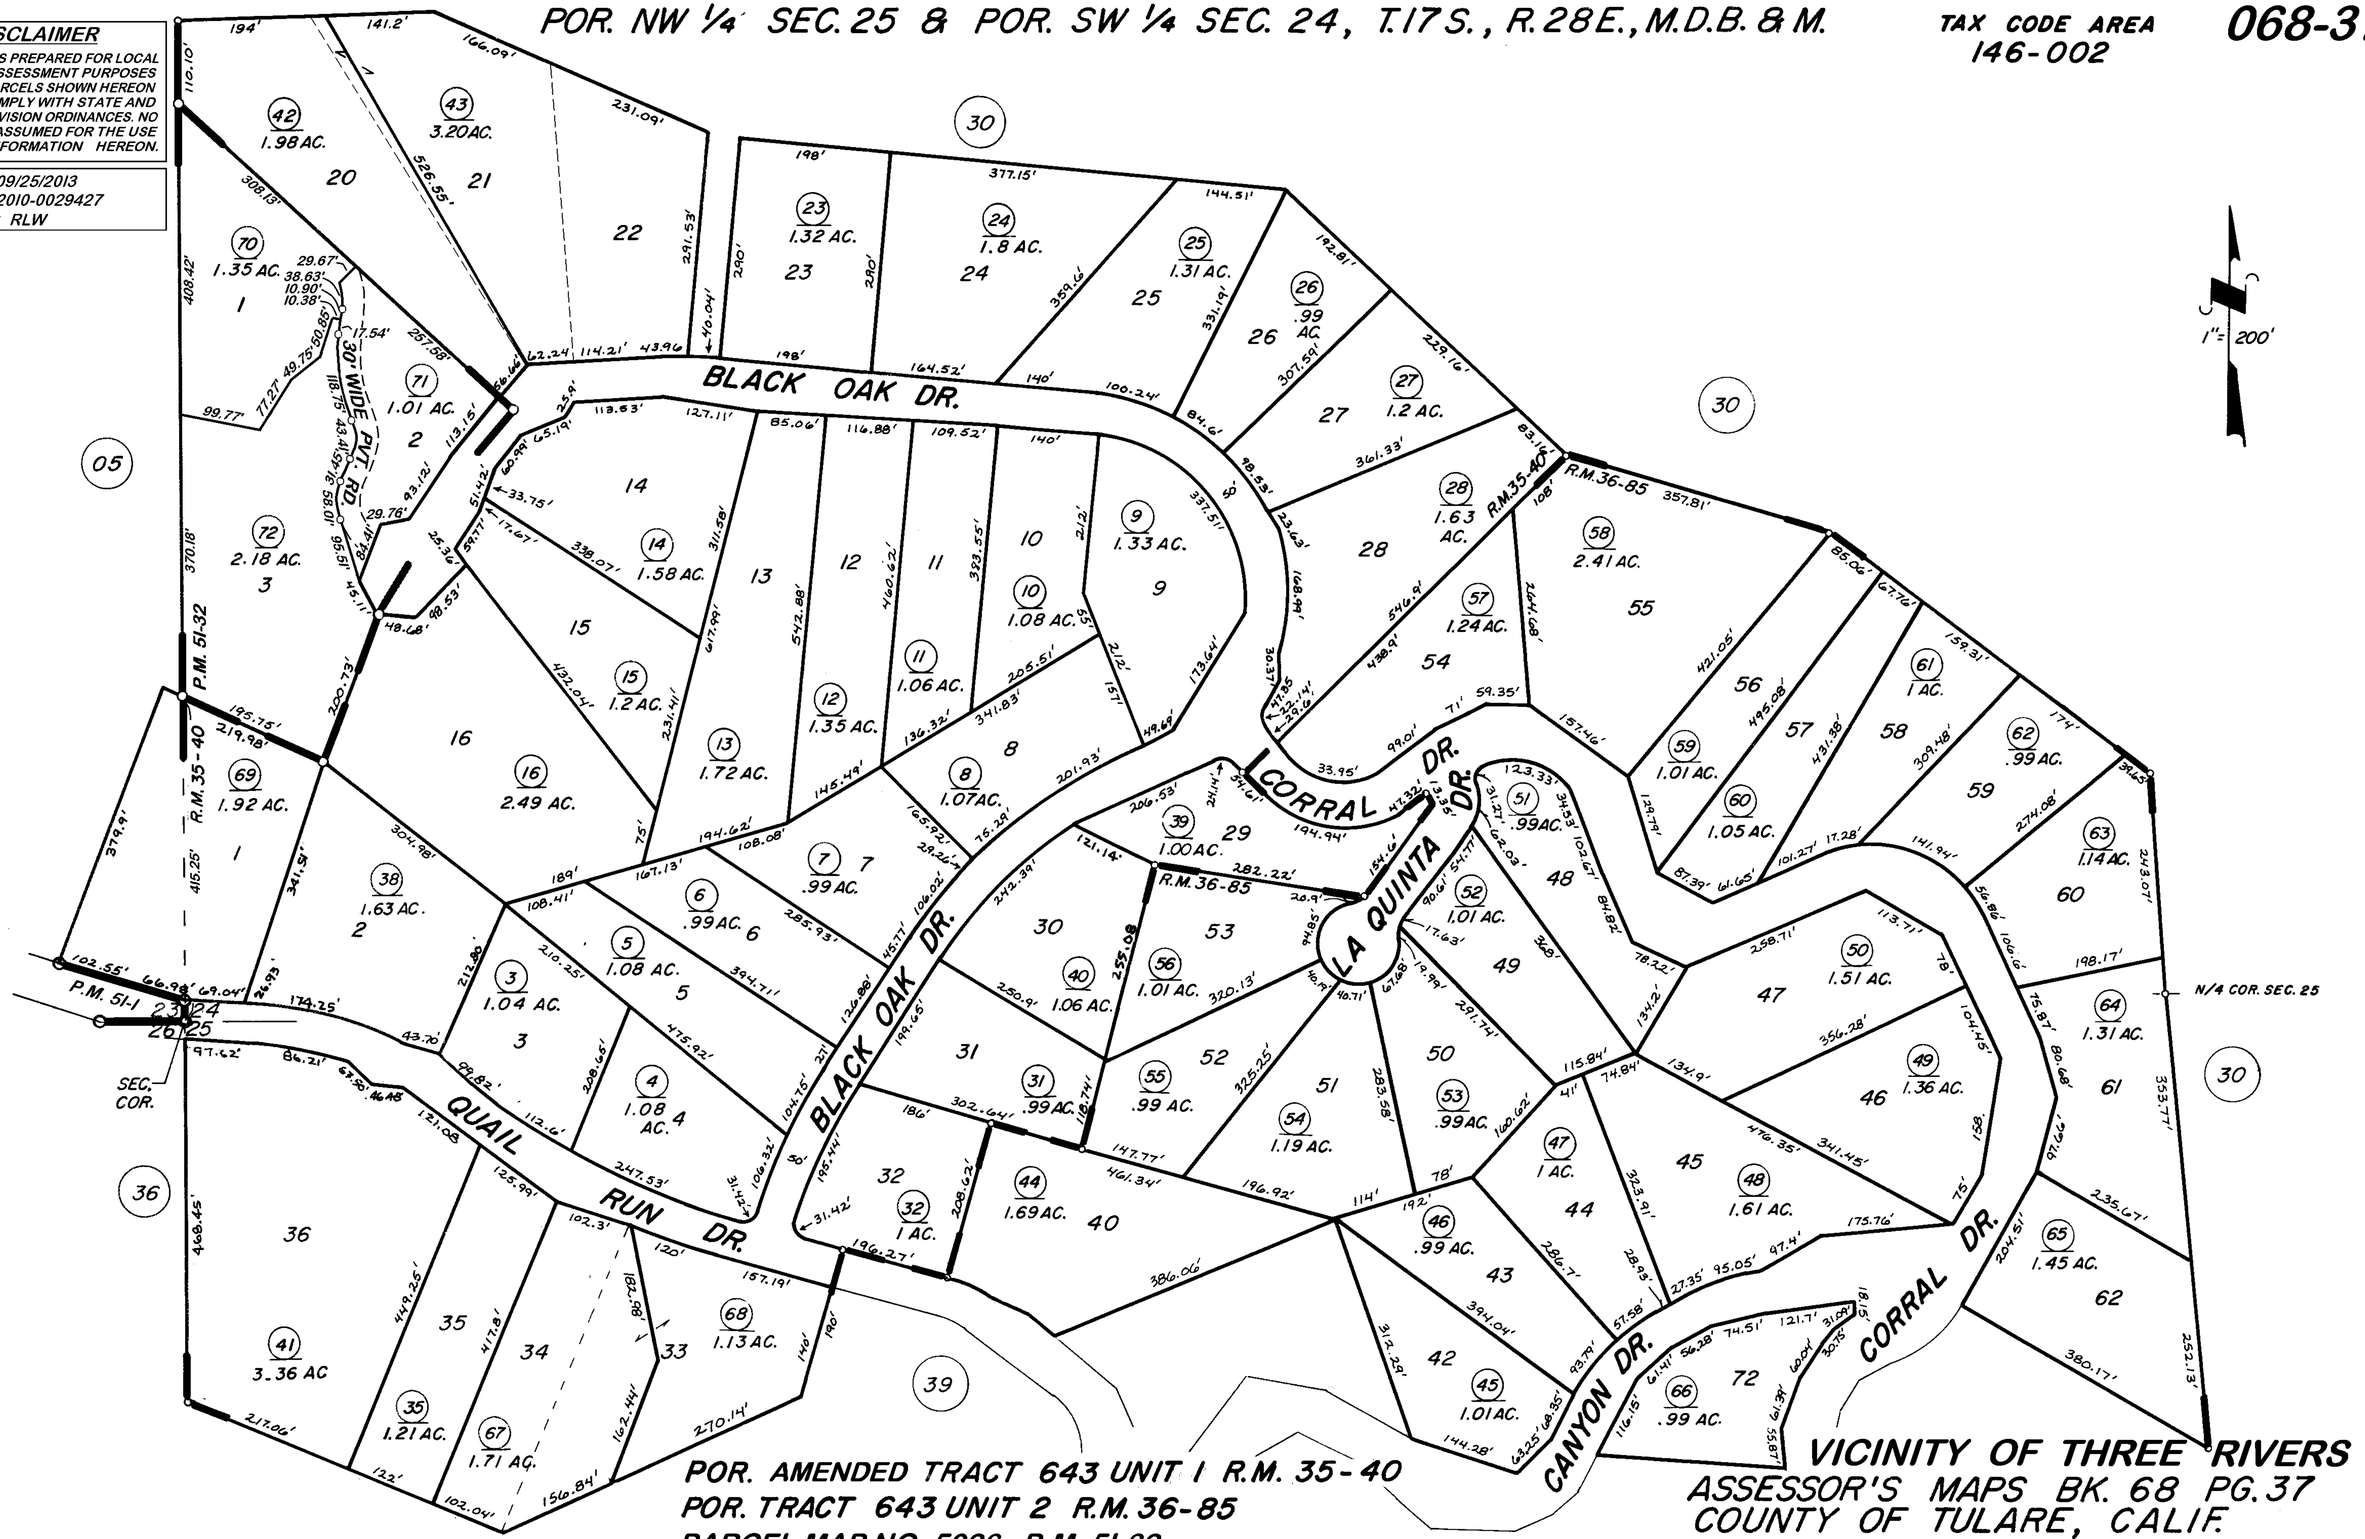

POR. AMENDED TRACT 643 UNIT 1 R.M. 35-40
POR. TRACT 643 UNIT 2 R.M. 36-85
PARCEL MAP NO. 5026, P.M. 51-32
POR. PARCEL MAP NO. 4995, P.M. 51-1

NOTE – ASSESSOR'S BLOCK NUMBERS SHOWN IN ELLIPSES
ASSESSOR'S PARCEL NUMBERS SHOWN IN CIRCLES

VICINITY OF THREE RIVERS
ASSESSOR'S MAPS BK. 68 PG. 37
COUNTY OF TULARE, CALIF.