N1/2 SEC.7, T.17S., R.29E., M.D.B.&M.

Tax Area Codes 069–01
146–002
146–009

DISCLAIMER

THIS MAP WAS PREPARED FOR LOCAL PROPERTY ASSESSMENT PURPOSES ONLY AND THE PARCELS SHOWN HEREON MAY NOT COMPLY WITH STATE AND LOCAL SUBDIVISION ORDINANCES, AND NO LIABILITY IS ASSUMED FOR THE USE OF THE INFORMATION SHOWN HEREON.

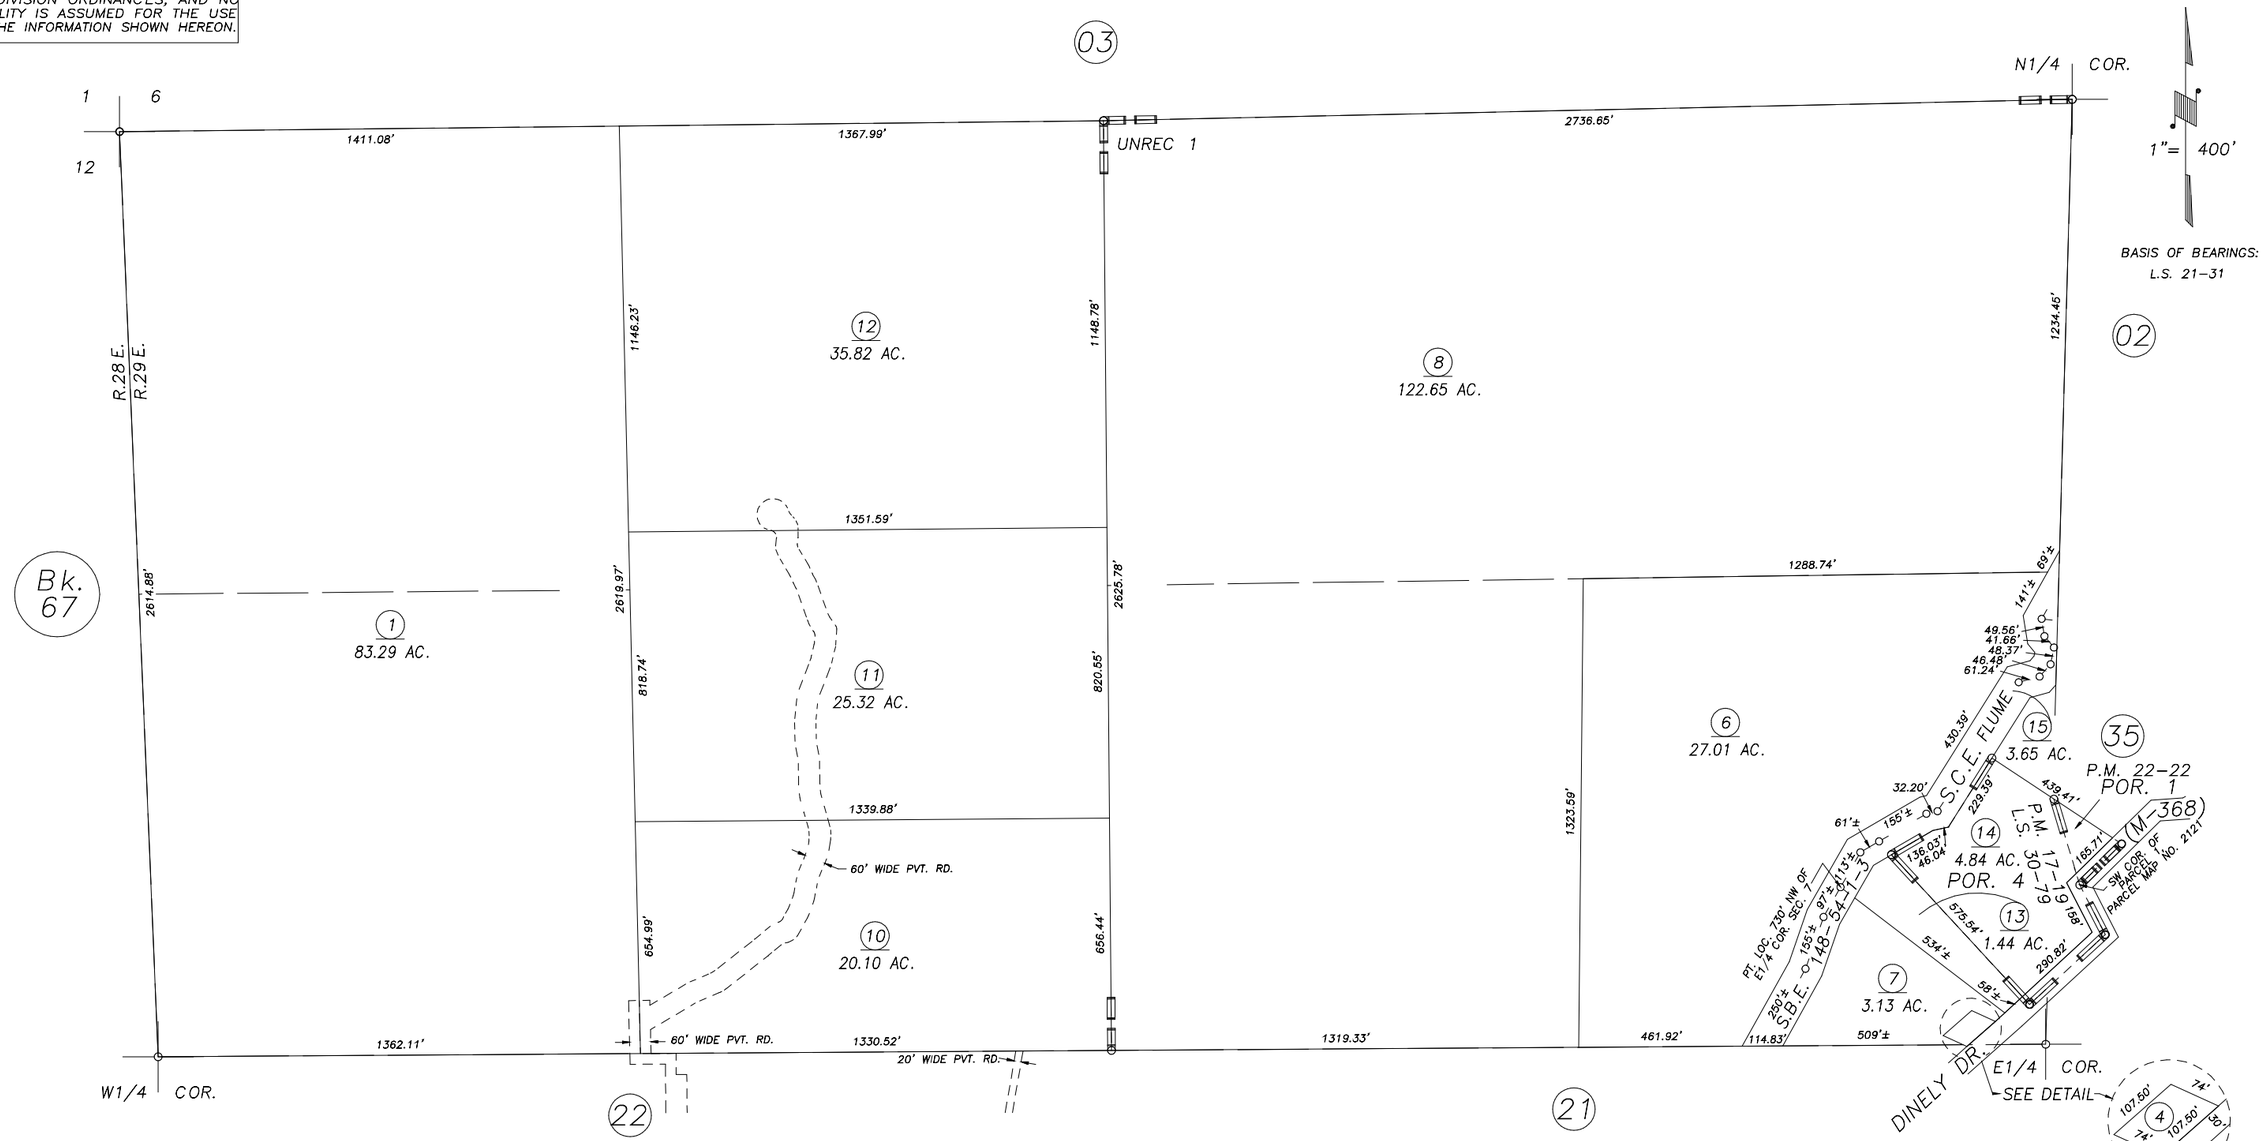

POR. RECORD OF SURVEY, L.S. 15–64 (SEC 7)
POR. PARCEL MAP NO. 1618, P.M. 17–19
POR. JOHN F. VAN LEUVEN RANCH, UNREC. (SEC. 7)
POR. SO. CA EDISON FLUME, UNREC 1. (E1/2 SEC. 7)
POR. RECORD OF SURVEY, L.S. 30–79
POR. PARCEL MAP NO. 2121, P.M. 22–22

VICINITY OF THREE RIVERS
ASSESSOR'S MAPS BK.069 , PG.01
COUNTY OF TULARE, CALIFORNIA, U.S.A.

NOTE: Assessor's Parcel Numbers Shown in Circles (1)
Assessor's Block Numbers Shown in Elipses (123)

REVISION	DATE	TECH
2010–0082279	07/18/2012	JRS