DISCLAIMER

THIS MAP WAS PREPARED FOR LOCAL PROPERTY ASSESSMENT PURPOSES ONLY. THE PARCELS SHOWN HEREON MAY NOT COMPLY WITH STATE AND LOCAL SUBDIVISION ORDINANCES. NO LIABILITY IS ASSUMED FOR THE USE OF THE INFORMATION HEREON.

REVISED: 08 / 14 / 2012
REASON: 2012-37762
CAD TECH: KMS

N. ½ OF NE. ¼, SEC. 8, T. 17S., R. 29E., M. D. B. & M.

TAX CODE AREA **069-05**

146-009

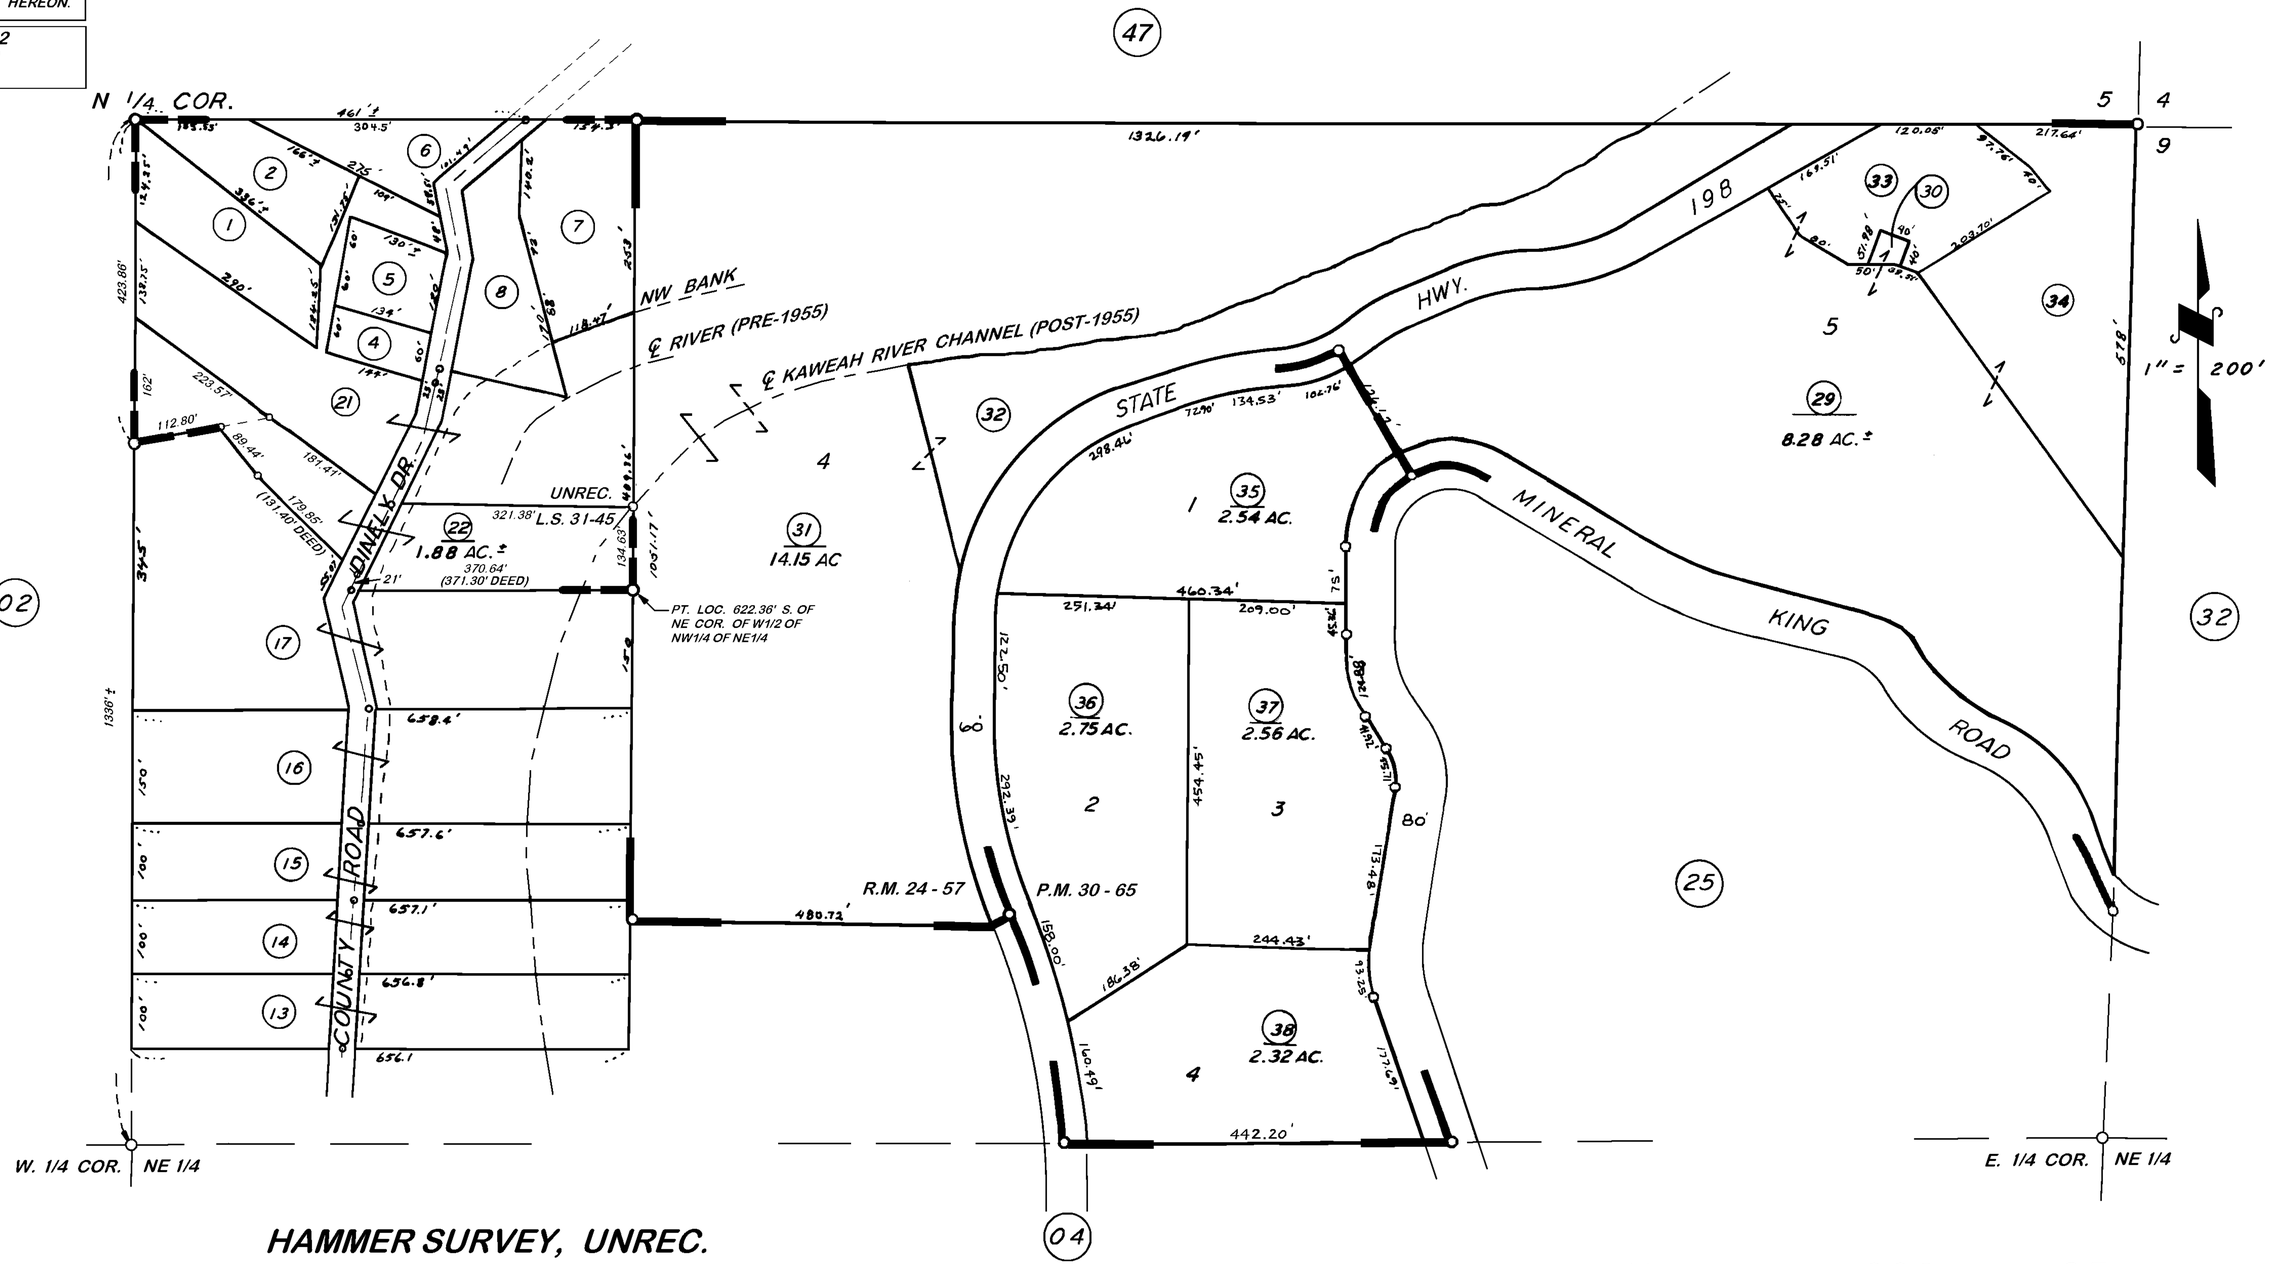

HAMMER SURVEY, UNREC.
POR. TRACT NO. 439, R.M. 24-57
PARCEL MAP NO. 2964, P.M. 30-65
PARCEL MAP NO. 2964, P.M. 30-65
RECORD OF SURVEY, L.S. 31-45

ASSESSOR'S MAPS BK. 069, PG. 05.

COUNTY OF TULARE, CALIF.

NOTE — ASSESSOR'S BLOCK NUMBERS SHOWN IN ELLIPSES
ASSESSOR'S PARCEL NUMBERS SHOWN IN CIRCLES