S1/2 OF SE1/4 SEC.7, T.17S., R.29 E., M.D.B.&M.

TAX CODE AREA **69-19**

146-009
146-010

DISCLAIMER

THIS MAP WAS PREPARED FOR LOCAL PROPERTY ASSESSMENT PURPOSES ONLY. THE PARCELS SHOWN HEREON MAY NOT COMPLY WITH STATE AND LOCAL SUBDIVISION ORDINANCES. NO LIABILITY IS ASSUMED FOR THE USE OF THE INFORMATION HEREON.

REVISED: 02/27/2013
REASON: ADJ. PG. UPDATE
CAD TECH: LLB

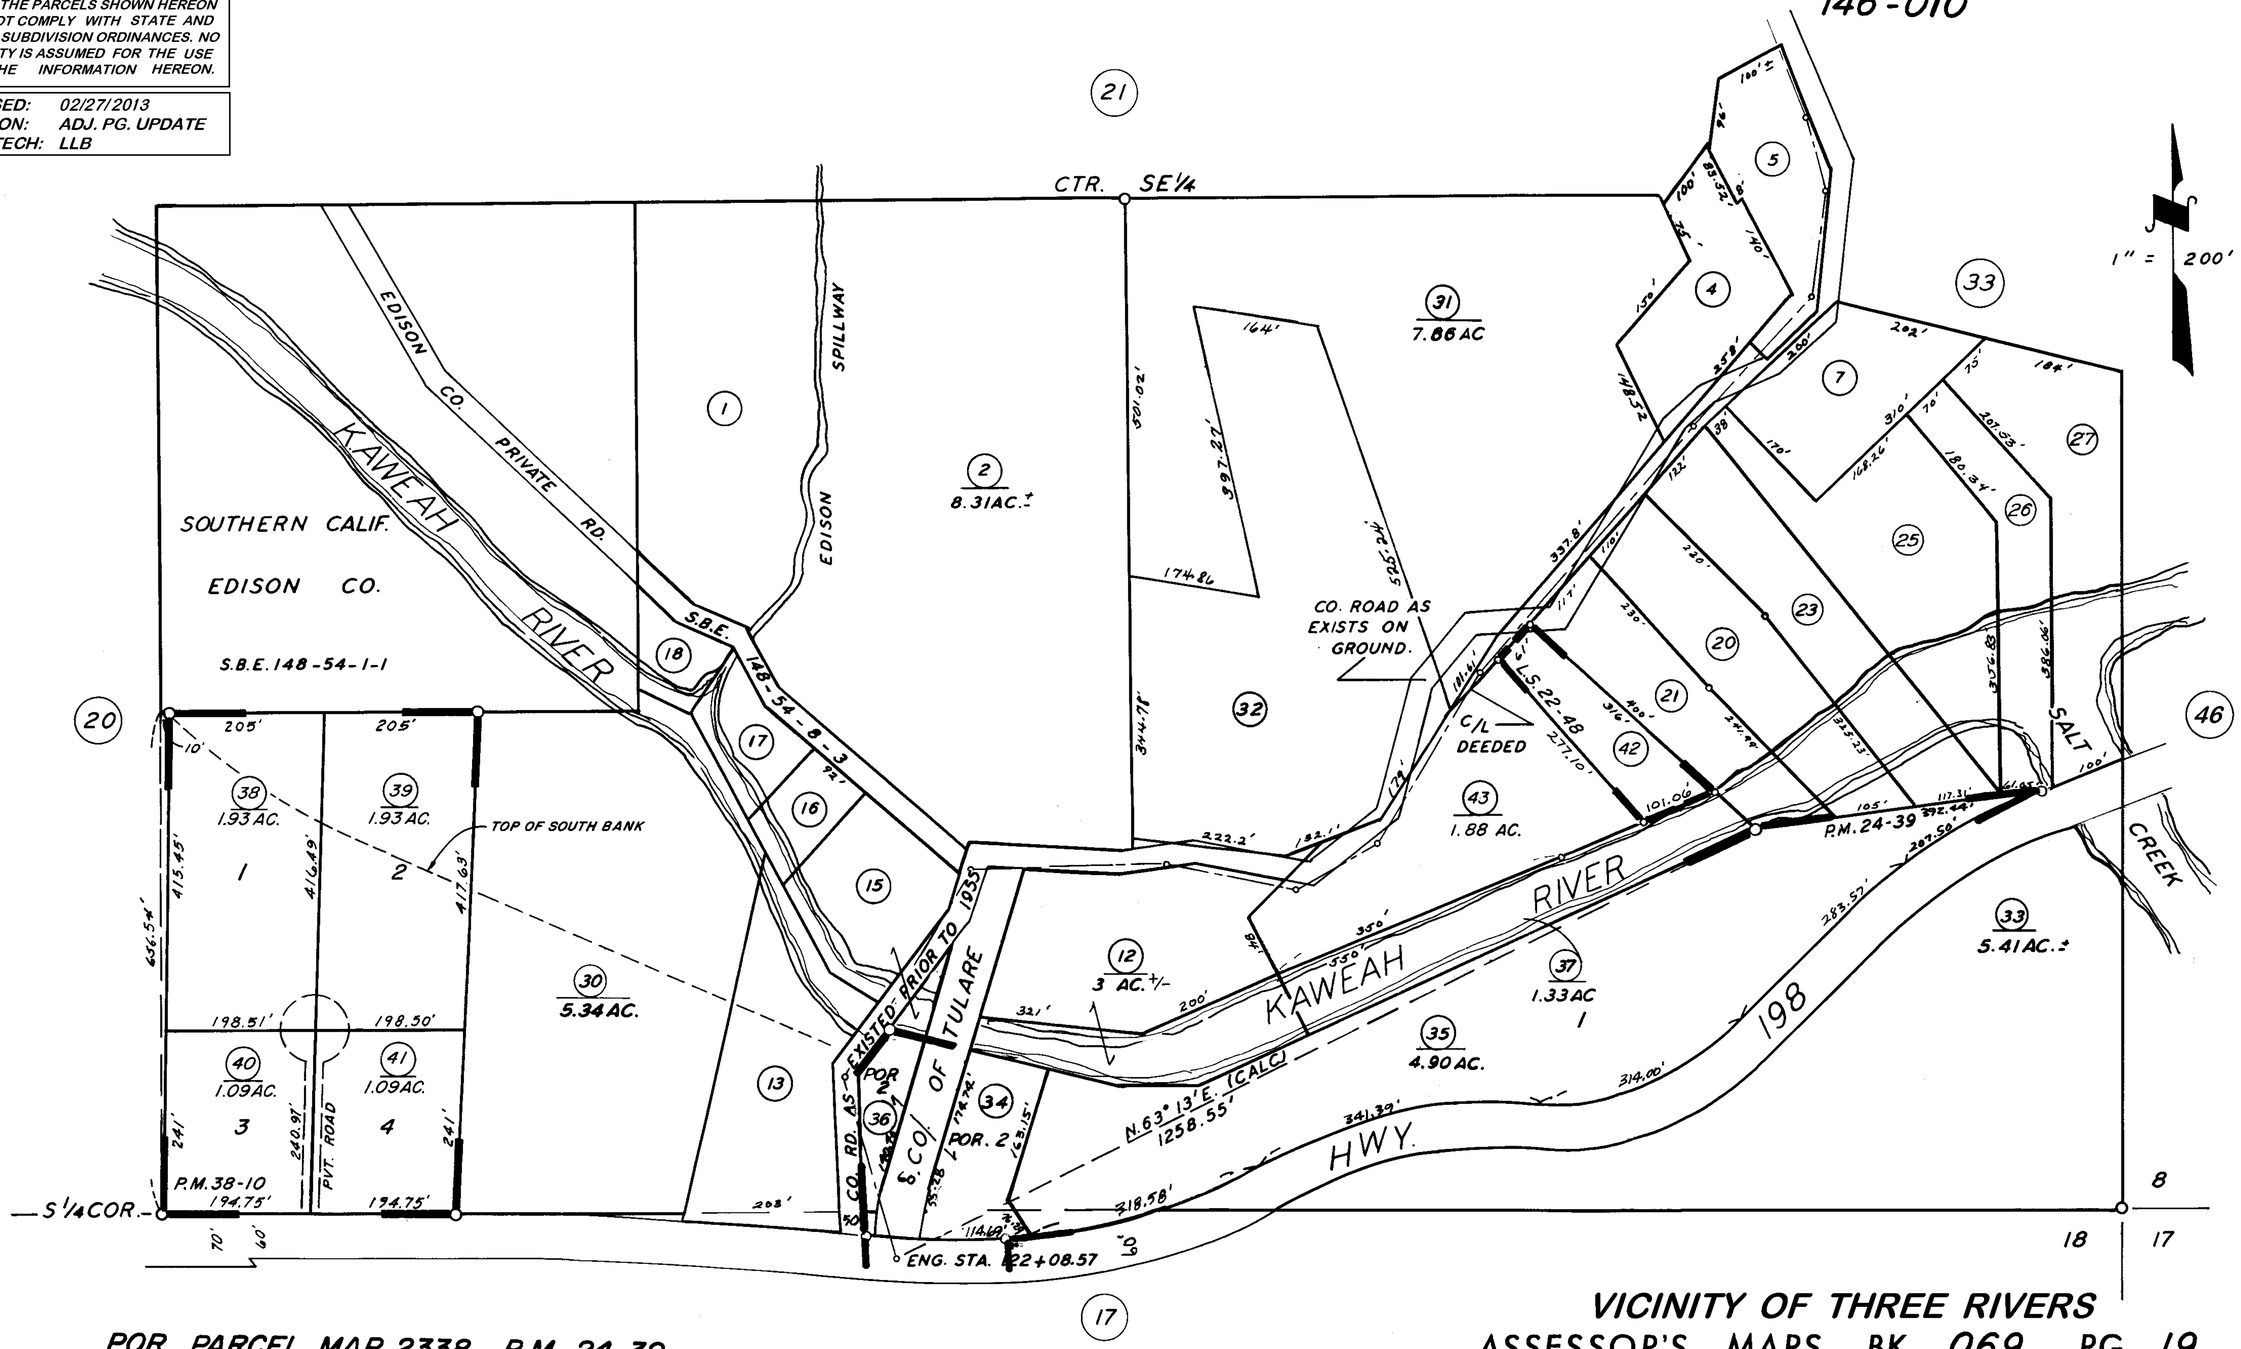

POR. PARCEL MAP 2338 P.M. 24-39
PARCEL MAP 3707 P.M. 38-10
RECORD OF SURVEY L.S. 22-48

VICINITY OF THREE RIVERS
ASSESSOR'S MAPS BK. 069, PG. 19.
COUNTY OF TULARE, CALIF.

NOTE — ASSESSOR'S BLOCK NUMBERS SHOWN IN ELLIPSES
ASSESSOR'S PARCEL NUMBERS SHOWN IN CIRCLES