POR. S 1/2 OF SW 1/4 SEC. 7, T.17S., R.29E., M.D.B.&M.
POR. N 1/2 OF NW 1/4 SEC. 18, T.17S., R.29E., M.D.B.&M.

TAX CODE AREA 69-20
146-009

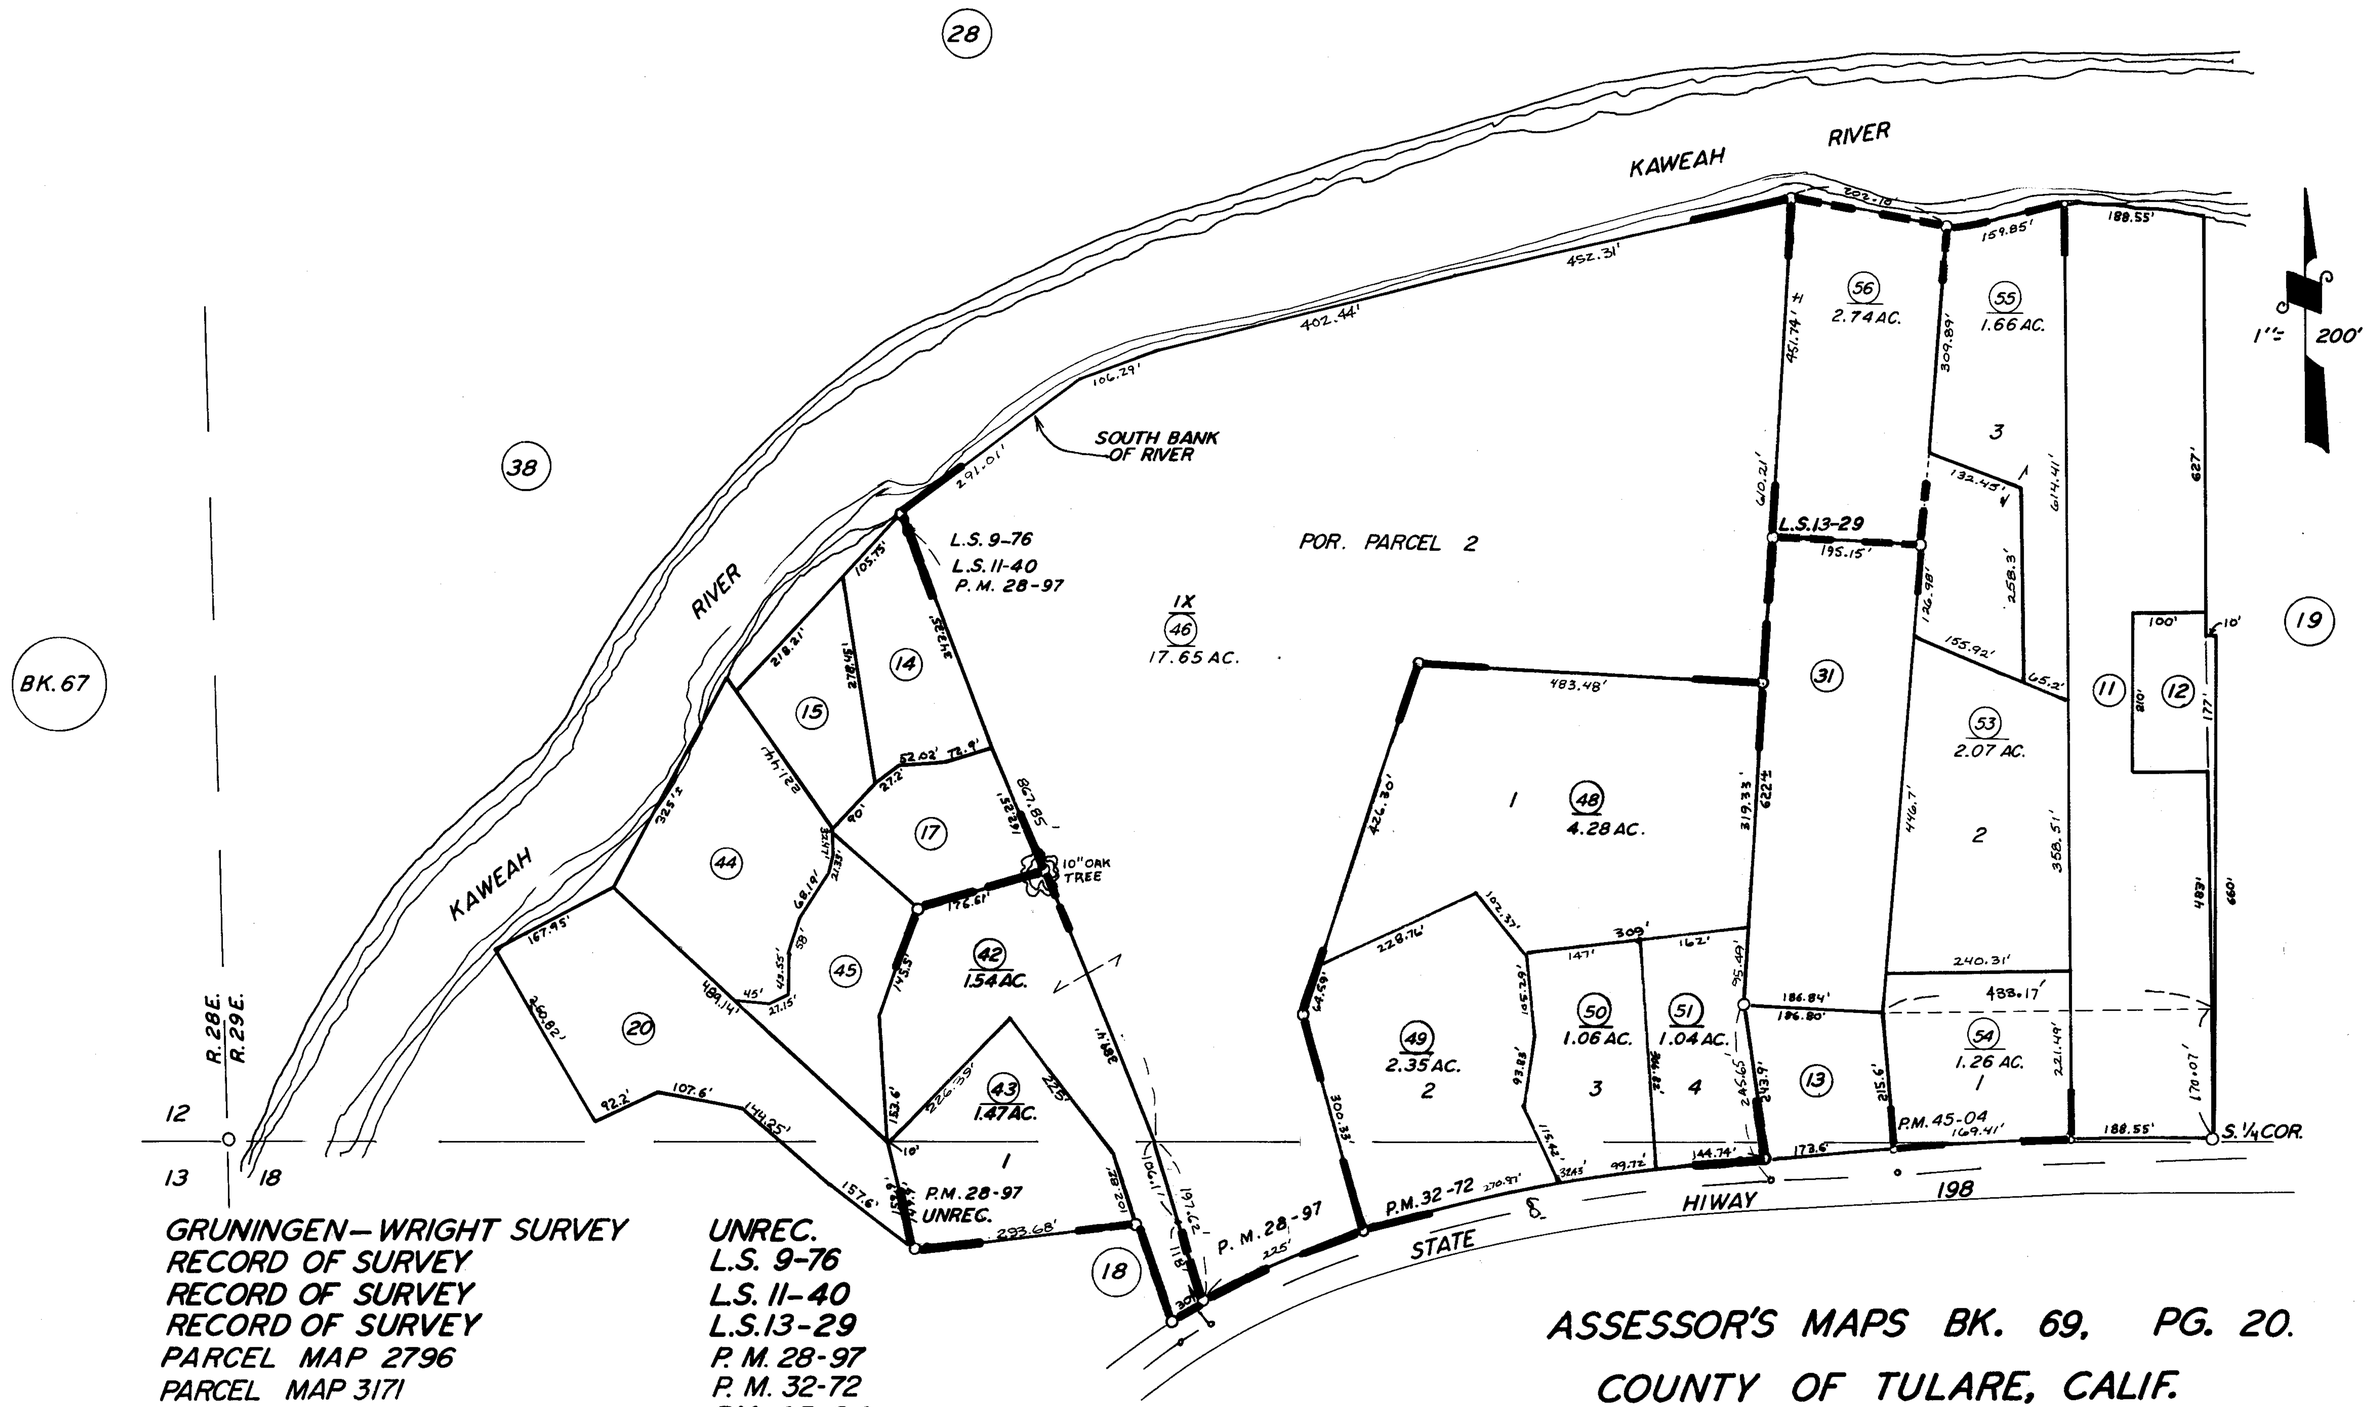

GRUNINGEN—WRIGHT SURVEY
RECORD OF SURVEY
RECORD OF SURVEY
RECORD OF SURVEY
PARCEL MAP 2796
PARCEL MAP 3171
PARCEL MAP 4399

UNREC.
L.S. 9-76
L.S. 11-40
L.S. 13-29
P.M. 28-97
P.M. 32-72
P.M. 45-04

ASSESSOR'S MAPS BK. 69, PG. 20.
COUNTY OF TULARE, CALIF.

NOTE—ASSESSOR'S BLOCK NUMBERS SHOWN IN ELIPSES
ASSESSOR'S PARCEL NUMBERS SHOWN IN CIRCLES