DISCLAIMER

THIS MAP WAS PREPARED FOR LOCAL PROPERTY ASSESSMENT PURPOSES ONLY. THE PARCELS SHOWN HEREON MAY NOT COMPLY WITH STATE AND LOCAL SUBDIVISION ORDINANCES. NO LIABILITY IS ASSUMED FOR THE USE OF THE INFORMATION HEREON.

REVISED: 02/27/2013
REASON: ADJ. PG. UPDATE
CAD TECH: LLB

S½ OF NW¼ OF SEC. 8, T.17S., R.29E., M.D.B.& M.

TAX CODE AREA 146-009

069-35

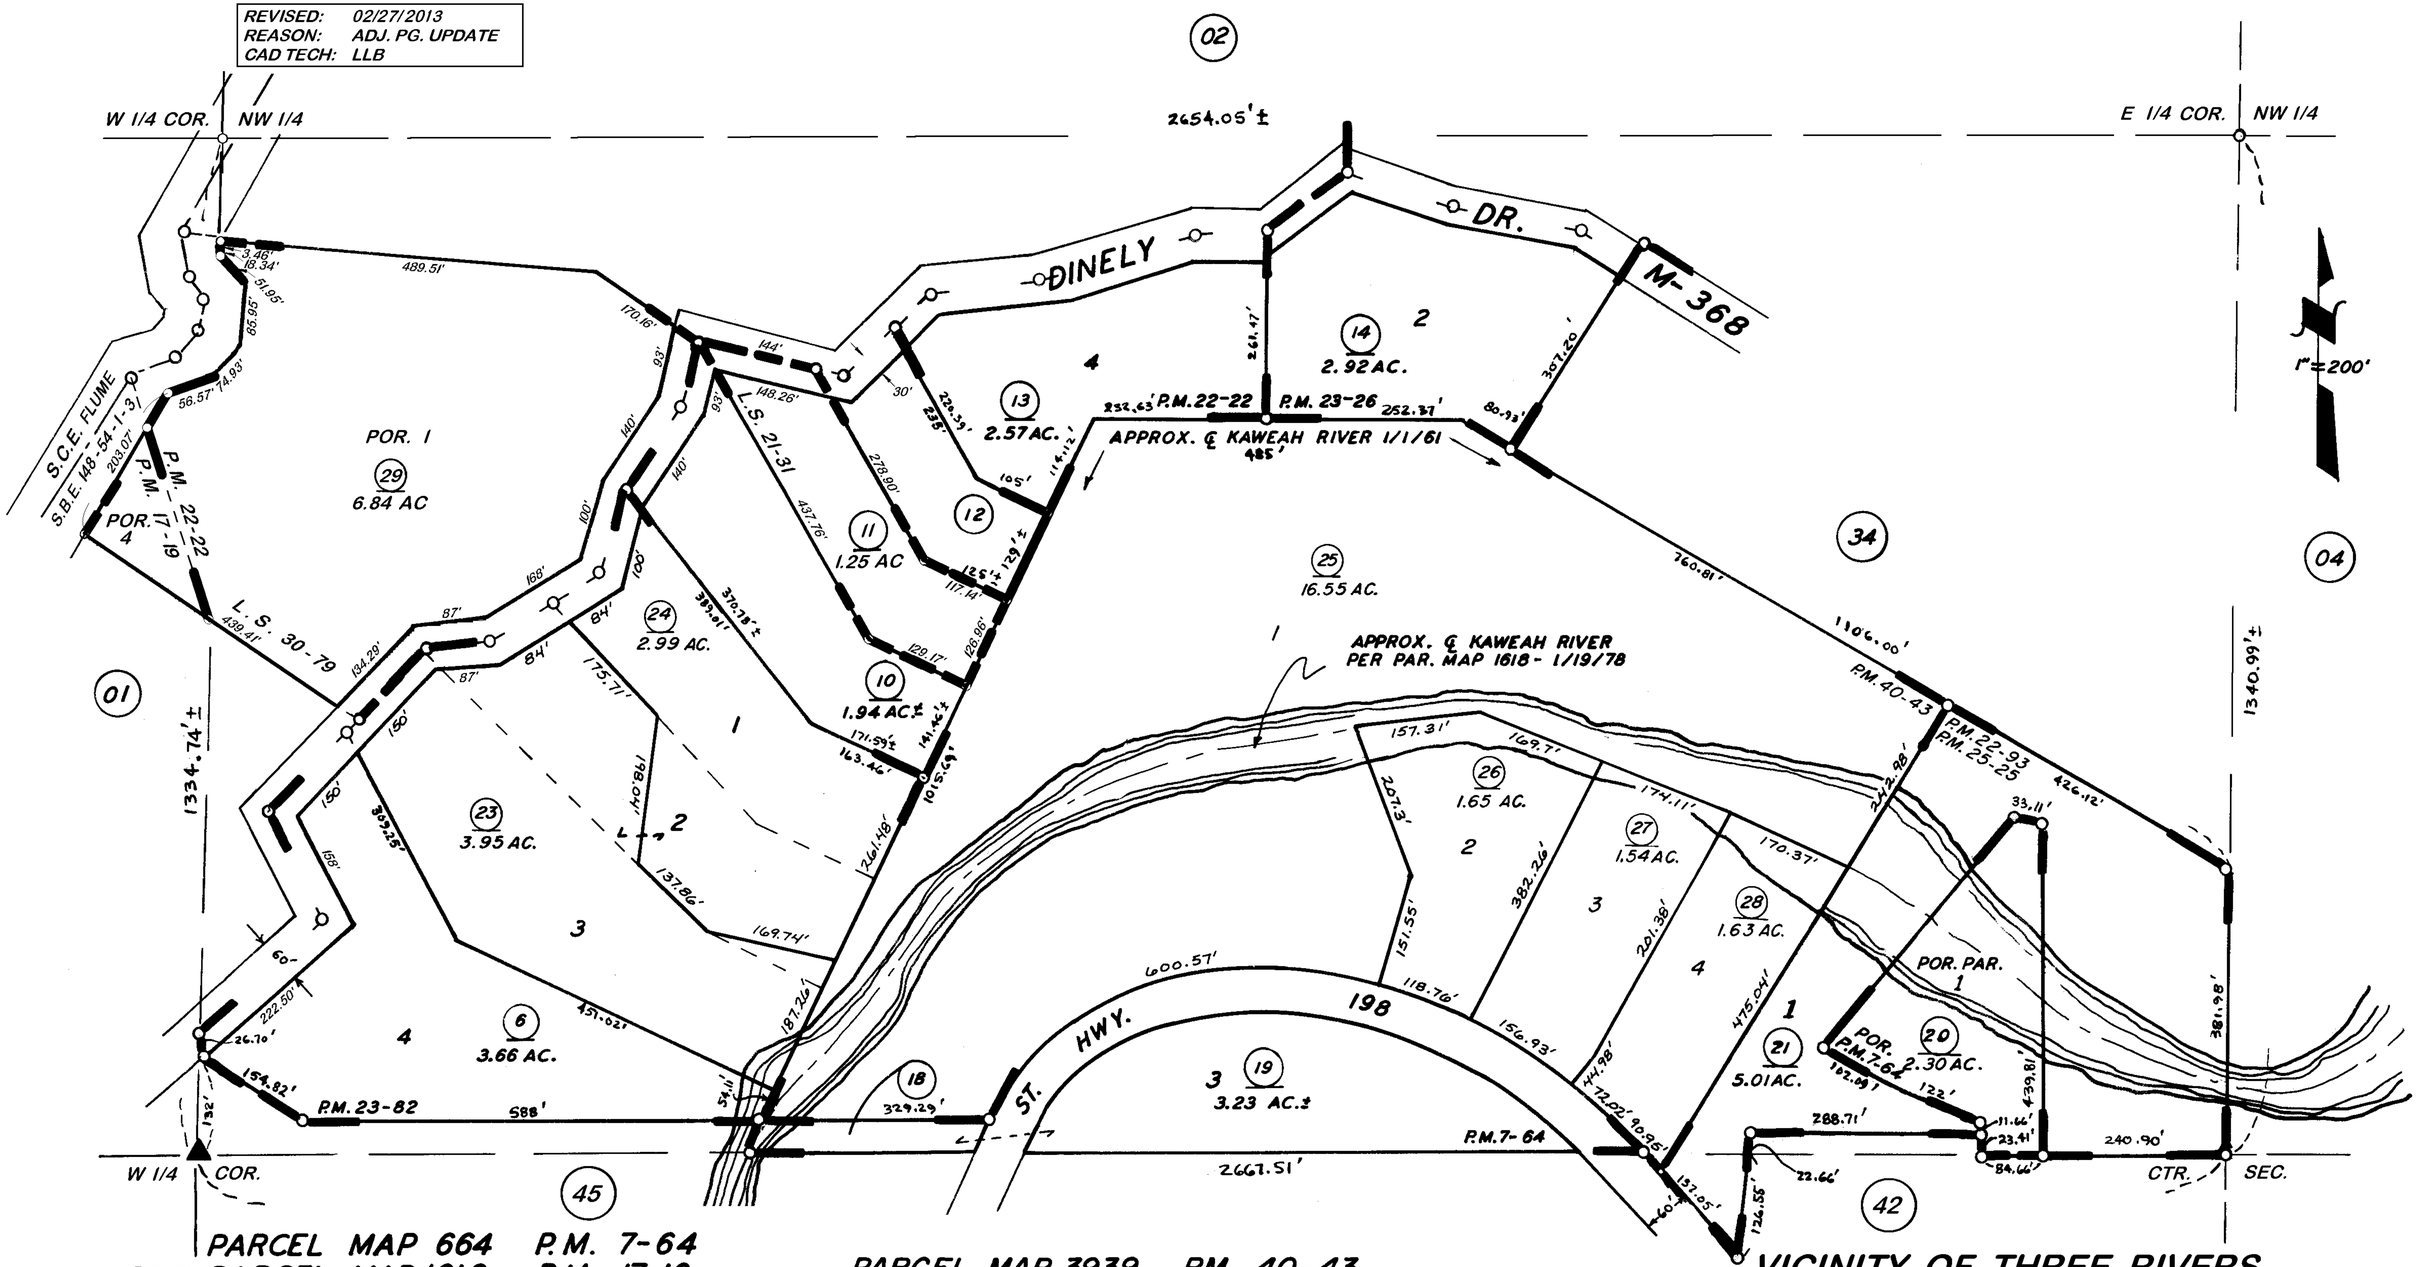

PARCEL MAP 664 P.M. 7-64
POR. PARCEL MAP 1618 P.M. 17-19
POR. PARCEL MAP 2121 P.M. 22-22
PARCEL MAP 2192 P.M. 22-93
POR. PARCEL MAP 2225 P.M 23-26
PARCEL MAP 2281 P.M. 23-82
PARCEL MAP 2424 P.M. 25-25

PARCEL MAP 3939 P.M. 40-43
POR. RECORD OF SURVEY L.S. 30-79
POR. RECORD OF SURVEY L.S. 15-64 (SEC. 8)
POR. JOHN F. VAN LEUVEN RANCH, UNREC (SEC. 8)
POR. SO. CA EDISON FLUME, UNREC (SEC. 8)
RECORD OF SURVEY L.S. 21-31

VICINITY OF THREE RIVERS
ASSESSOR'S MAPS BK. 069, PG. 35
COUNTY OF TULARE, CALIF.

NOTE — ASSESSOR'S BLOCK NUMBERS SHOWN IN ELLIPSES
ASSESSOR'S PARCEL NUMBERS SHOWN IN CIRCLES